


Caine DO - Proposed Window 15 & 15A Elevation (1:20)



Key:

Proposed aluminium framed double glazed windows to match the existing window profiles, detailing and colour (white). Stone surrounds/window cill to remain as exiting. The window is fixed and trickle ventilation is to be incorporated into the new window frames. Any existing extract fans will be refitted to window pane.

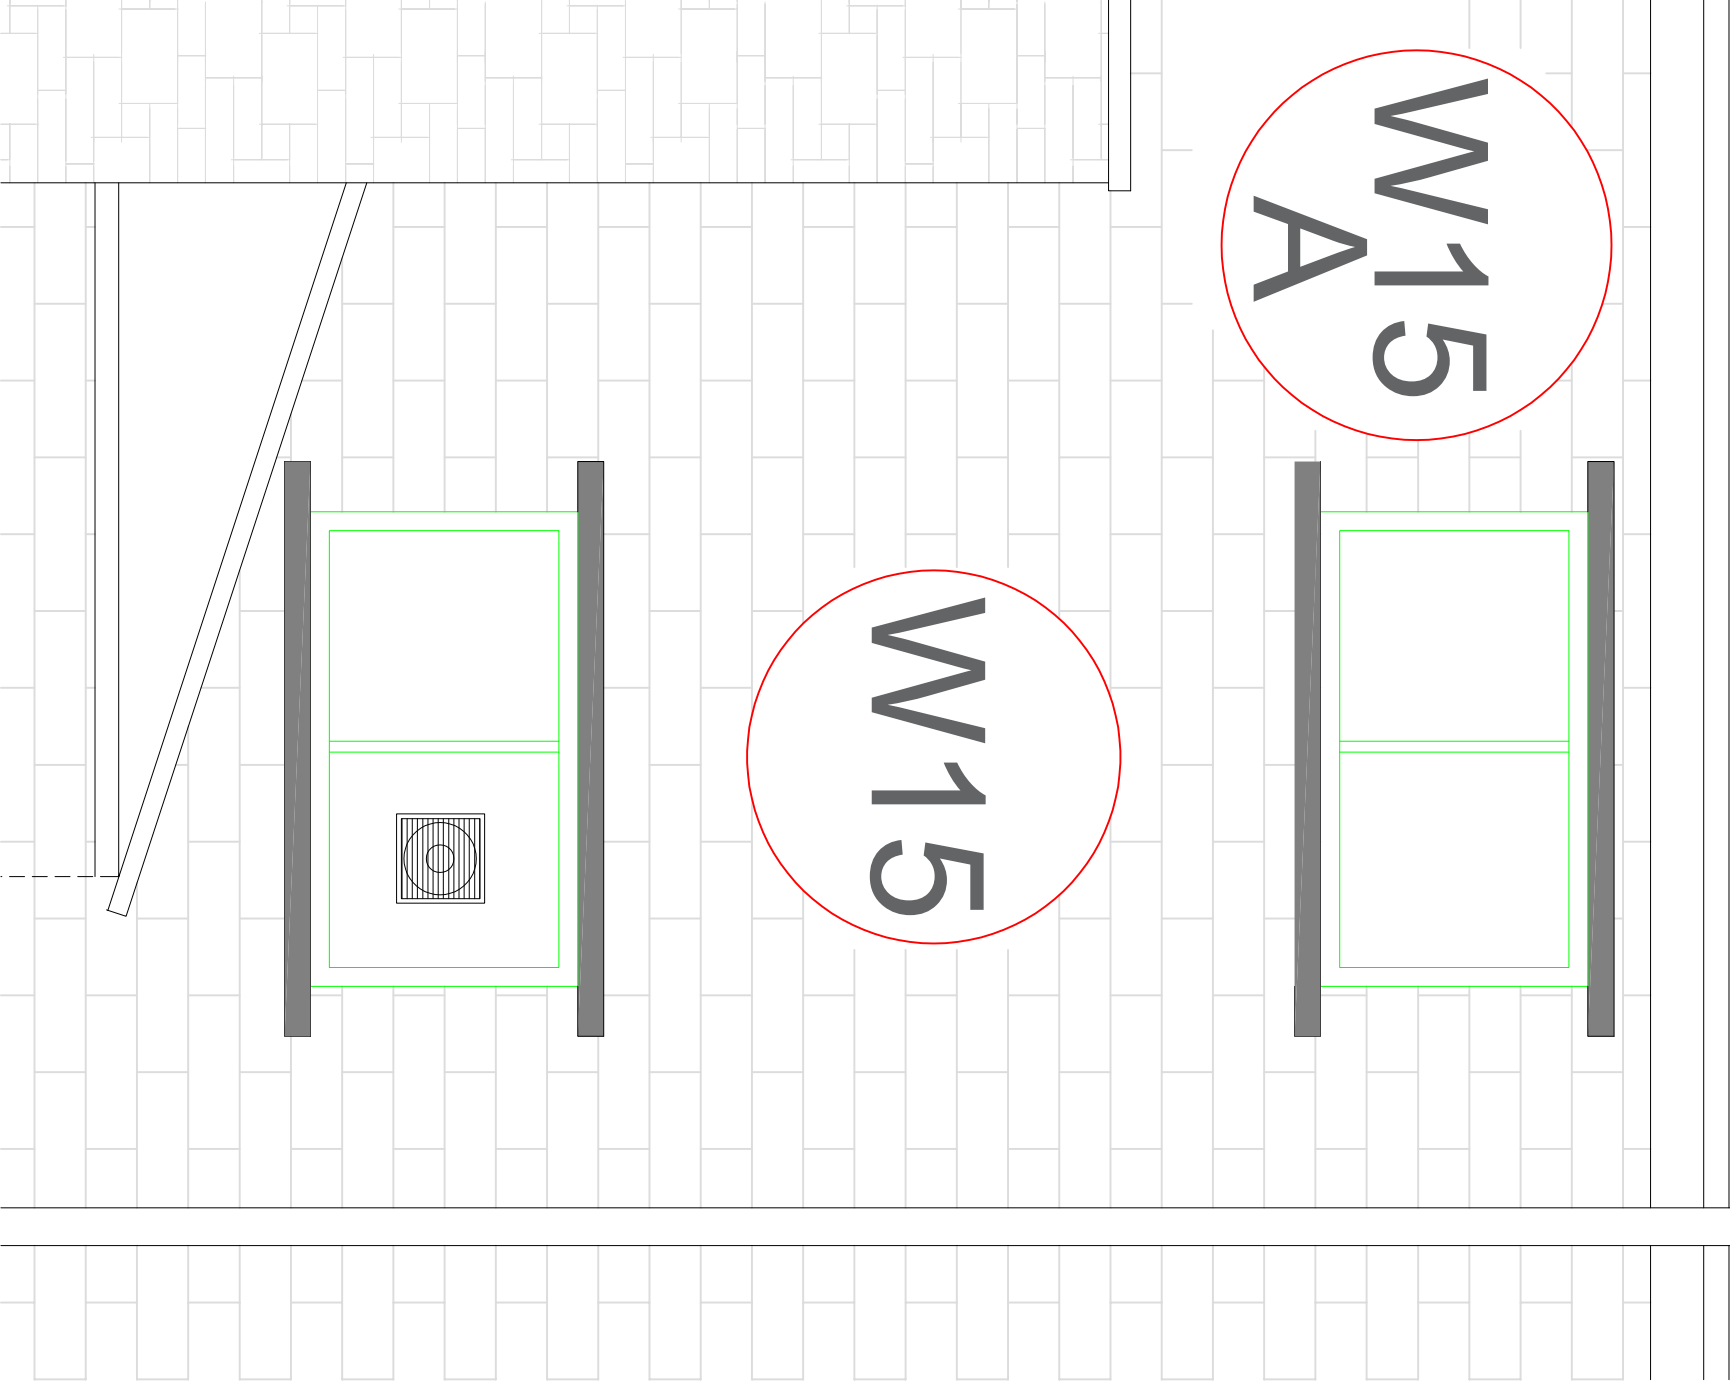

DO NOT SCALE. USE ONLY WRITTEN DIMENSIONS. ALL DIMENSIONS MUST BE VERIFIED PRIOR TO THE WORKS BEING PUT INTO HAND AND DISCREPANCIES REPORTED TO THE ORIGINATOR.

CLIENT:

Royal Mail Group
Property & Facilities Solutions
Property & Facilities Solutions
Royal Mail

PROJECT

PROJECT TITLE: Caine DO - Window Replacement
PROPERTY ADDRESS: 22-24 High Street, Caine, SM11 0BP

DRAWING TITLE: Caine DO - Proposed Window 15 & 15A Elevation
Drawing No: 100118450.024

PAPER SIZE:	DRAWN BY:	CHECKED BY:	CO-ORD	CHECK BY:
A3	JY	KG	WH	
SCALE:	DATE:	DATE:	DATE:	
1:20 @ A3	25.03.2026	25.03.2026	25.03.2026	

STATUS	01. DESIGN	02. DESIGN CONCLUSION	03. PLANNING
04. PRODUCTION INFORMATION	05. BUILDING REGULATIONS	06. TENDER	07. CONSTRUCTION
08. FINAL CONSTRUCTION	09. SPARE		
DRAWING STATUS: 03			

01. PRELIMINARY	02. FOR COMMENT	03. FOR APPROVAL
DRAWING STATUS: 02		

AtkinsRéalis, The Hub, 500 Park Avenue, Aztec West, Bristol, BS32 4RZ
Tel: 01454 662000
Email: bristol@atkinsrealis.com