


Caine DO - Proposed Window 19 Elevation (1:20)

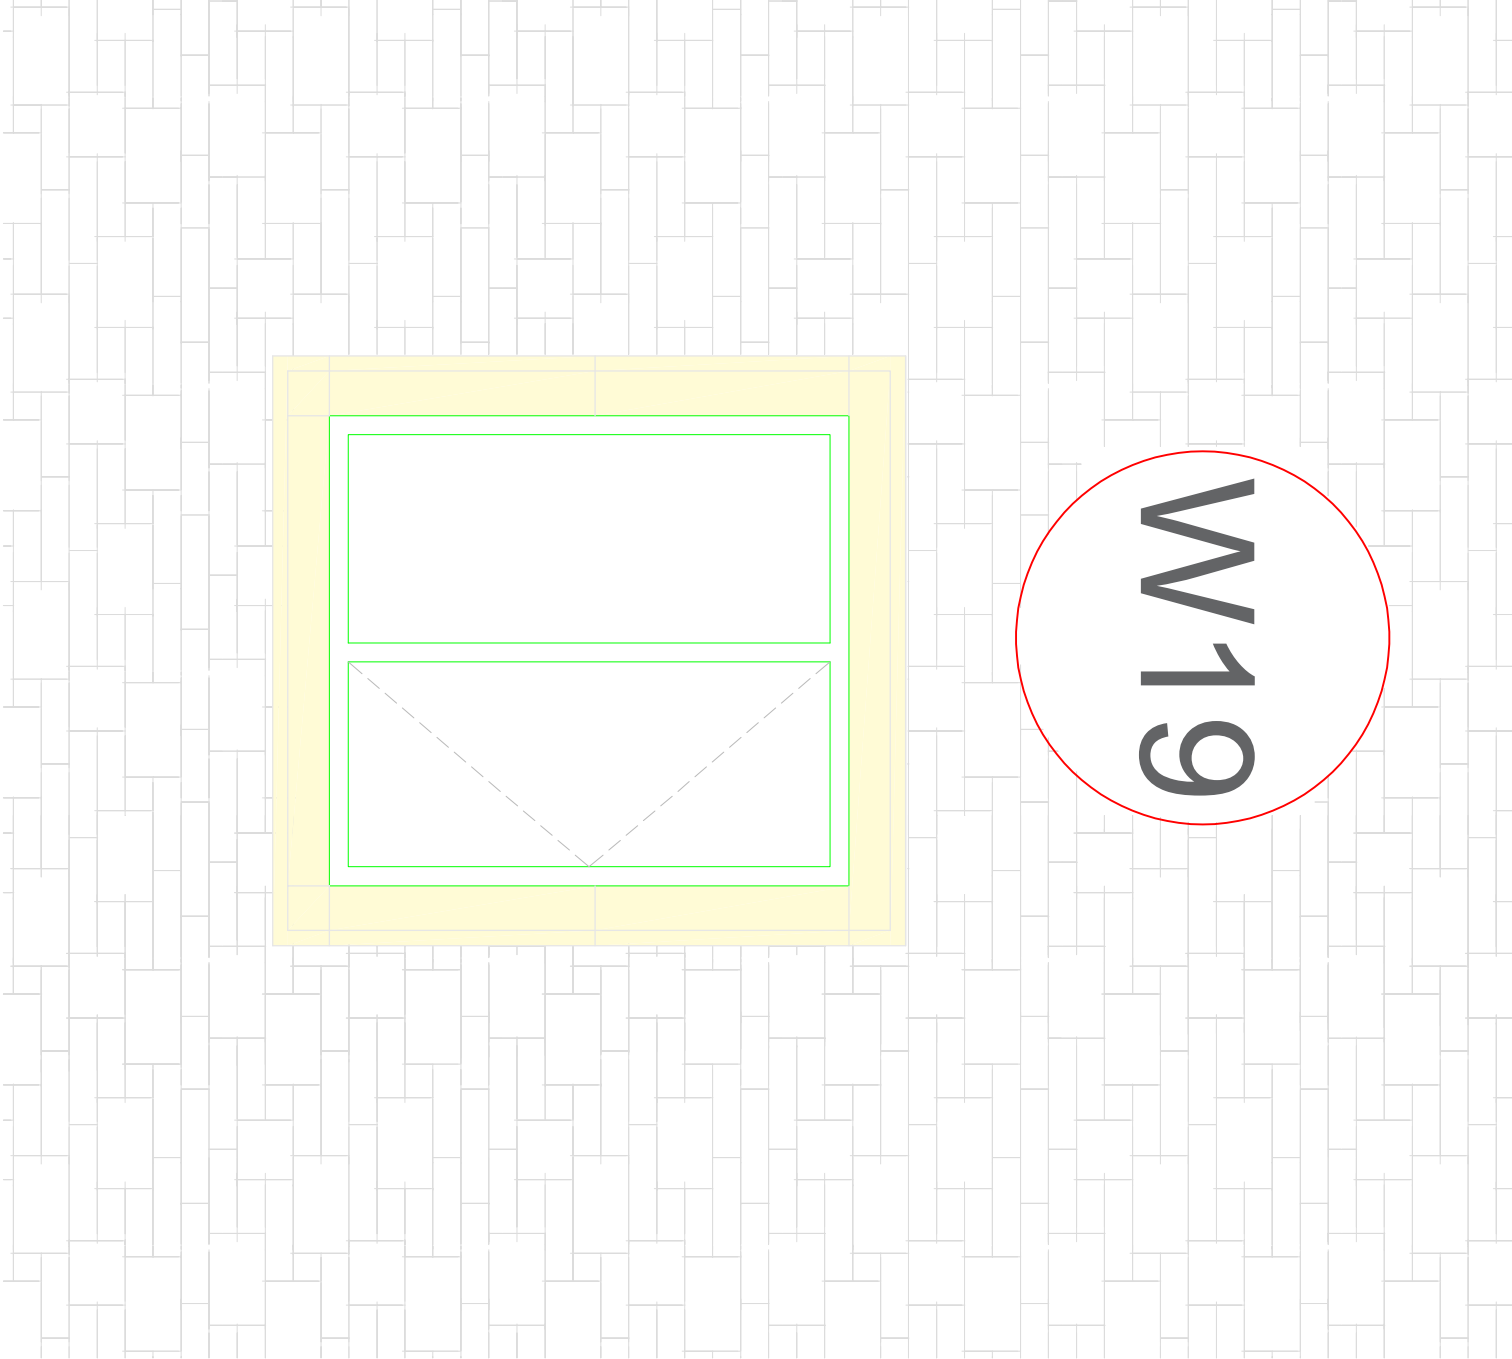

Key:

Proposed aluminium framed double glazed windows to match the existing window profiles, detailing and colour (white). Stone surrounds/window cill to remain as exiting. The window is to have a side openable casement to match existing. Trickle ventilation is to be incorporated to new window frames.



DO NOT SCALE. USE ONLY WRITTEN DIMENSIONS. ALL DIMENSIONS MUST BE VERIFIED PRIOR TO THE WORKS BEING PUT INTO HAND AND DISCREPANCIES REPORTED TO THE ORIGINATOR.

CLIENT:

Royal Mail Group
Property &
Facilities Solutions

Property & Facilities Solutions



PROJECT

PROJECT TITLE: Caine DO - Window Replacement

PROPERTY ADDRESS: 22-24 High Street, Caine, SN11 1OBP

DRAWING TITLE: Caine DO - Proposed Window 19 Elevation
Drawing No: 100118450.028

PAPER SIZE:	DRAWN BY:	CHECKED BY:	CO-ORD	CHECK BY:
A3	JY	KG		WH
SCALE:	DATE:	DATE:	DATE:	
1:20 @ A3	25.03.2026	25.03.2026	25.03.2026	

STATUS

01. DESIGN
04. PRODUCTION INFORMATION
06. TENDER
08. FINAL CONSTRUCTION

02. DESIGN CONCLUSION
05. BUILDING REGULATIONS
07. CONSTRUCTION
09. SPARE

03. PLANNING

DRAWING STATUS: 03

01. PRELIMINARY	02. FOR COMMENT	03. FOR APPROVAL
DRAWING STATUS: 02		



AtkinsRéalis, The Hub, 500 Park Avenue, Aztec West,
Bristol, BS32 4RZ
Tel: 01454 662000
Email: bristol@atkinsrealis.com