


Caine DO - Proposed Window 20 Elevation (1:20)

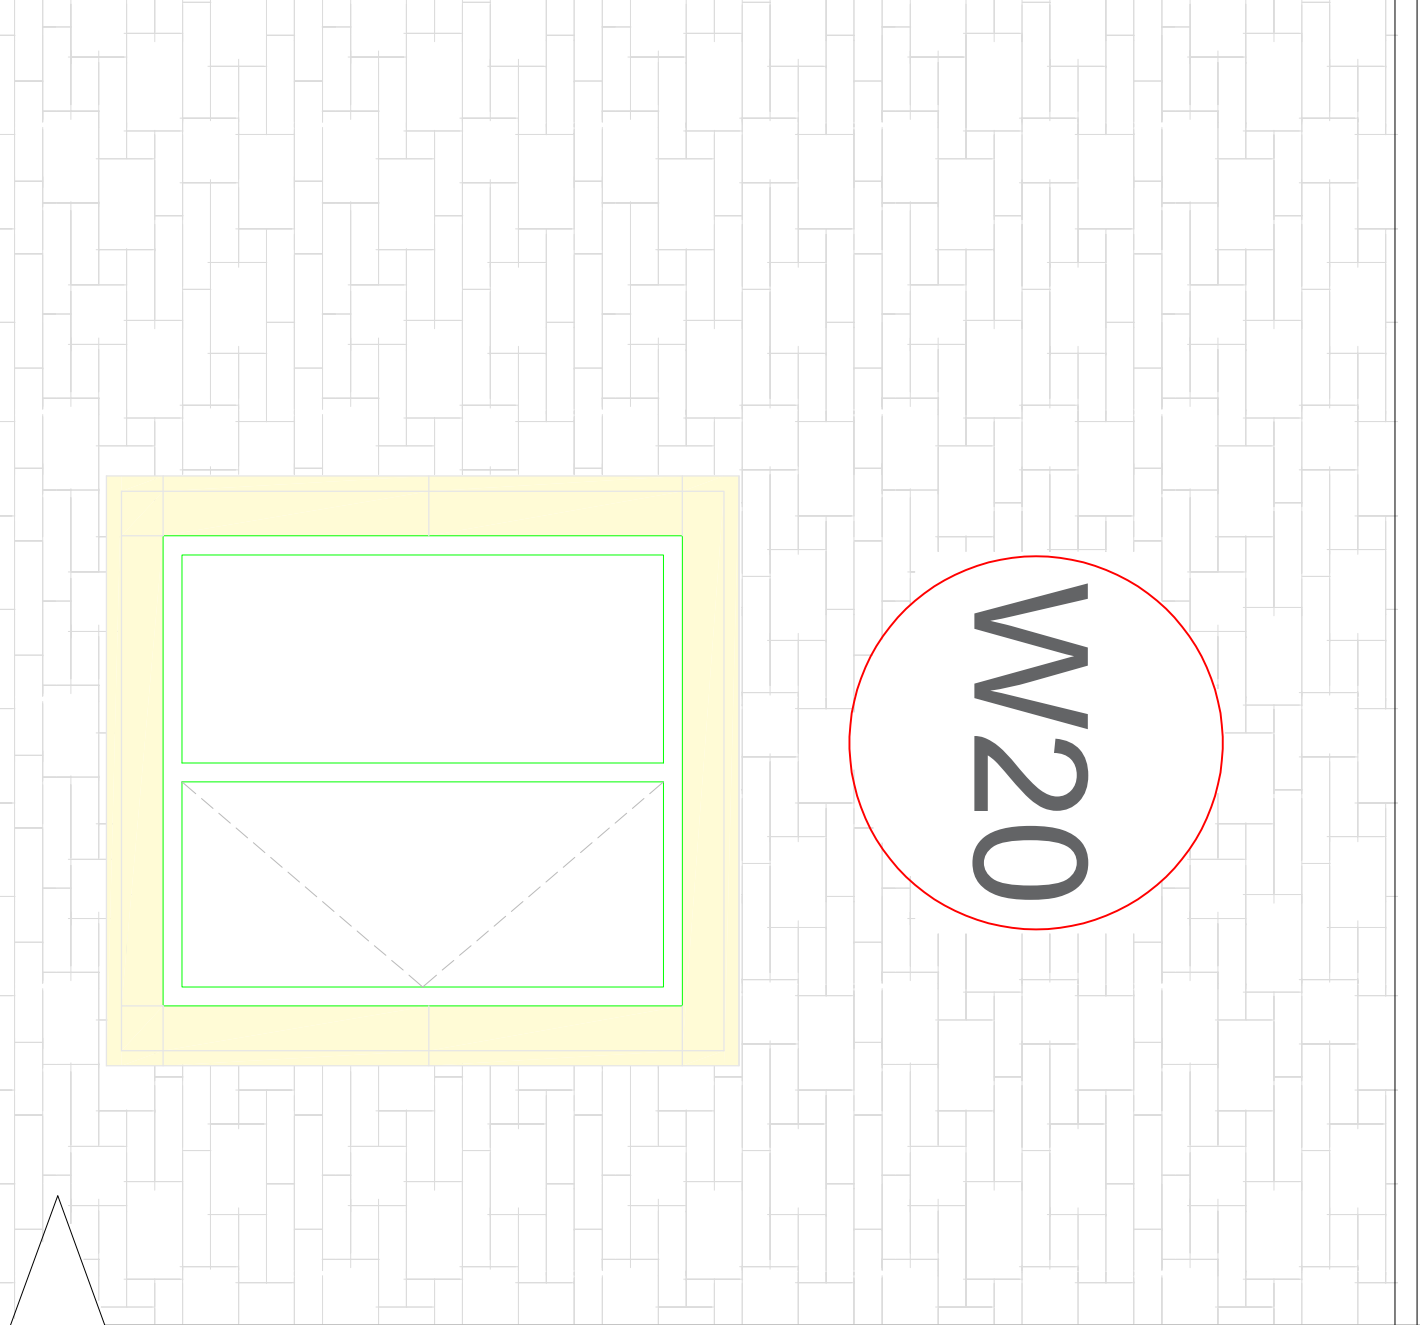

Key:

Proposed aluminium framed double glazed windows to match the existing window profiles, detailing and colour (white). Stone surrounds/window cill to remain as exiting. The window is to have a side openable casement to match existing. Trickle ventilation is to be incorporated to new window frames.



DO NOT SCALE. USE ONLY WRITTEN DIMENSIONS. ALL DIMENSIONS MUST BE VERIFIED PRIOR TO THE WORKS BEING PUT INTO HAND AND DISCREPANCIES REPORTED TO THE ORIGINATOR.

CLIENT:

Royal Mail Group
Property & Facilities Solutions


PROJECT

PROJECT TITLE: Caine DO - Window Replacement
PROPERTY ADDRESS: 22-24 High Street, Caine, SN11 1BP

DRAWING TITLE: Caine DO - Proposed Window 20 Elevation
Drawing No: 100118450.029

PAPER SIZE:	DRAWN BY:	CHECKED BY:	CO-ORD	CHECK BY:
A3	JY	KG		WH
SCALE:	DATE:	DATE:	DATE:	DATE:
1:20 @ A3	25.03.2026	25.03.2026	25.03.2026	

STATUS				
01. DESIGN	02. DESIGN CONCLUSION	03. PLANNING	04. PRODUCTION INFORMATION	05. BUILDING REGULATIONS
06. TENDER	07. CONSTRUCTION	08. FINAL CONSTRUCTION	09. SPARE	
DRAWING STATUS: 03				

01. PRELIMINARY	02. FOR COMMENT	03. FOR APPROVAL
DRAWING STATUS: 02		