


Caine DO - Proposed GF Plan (1:150)- REV A

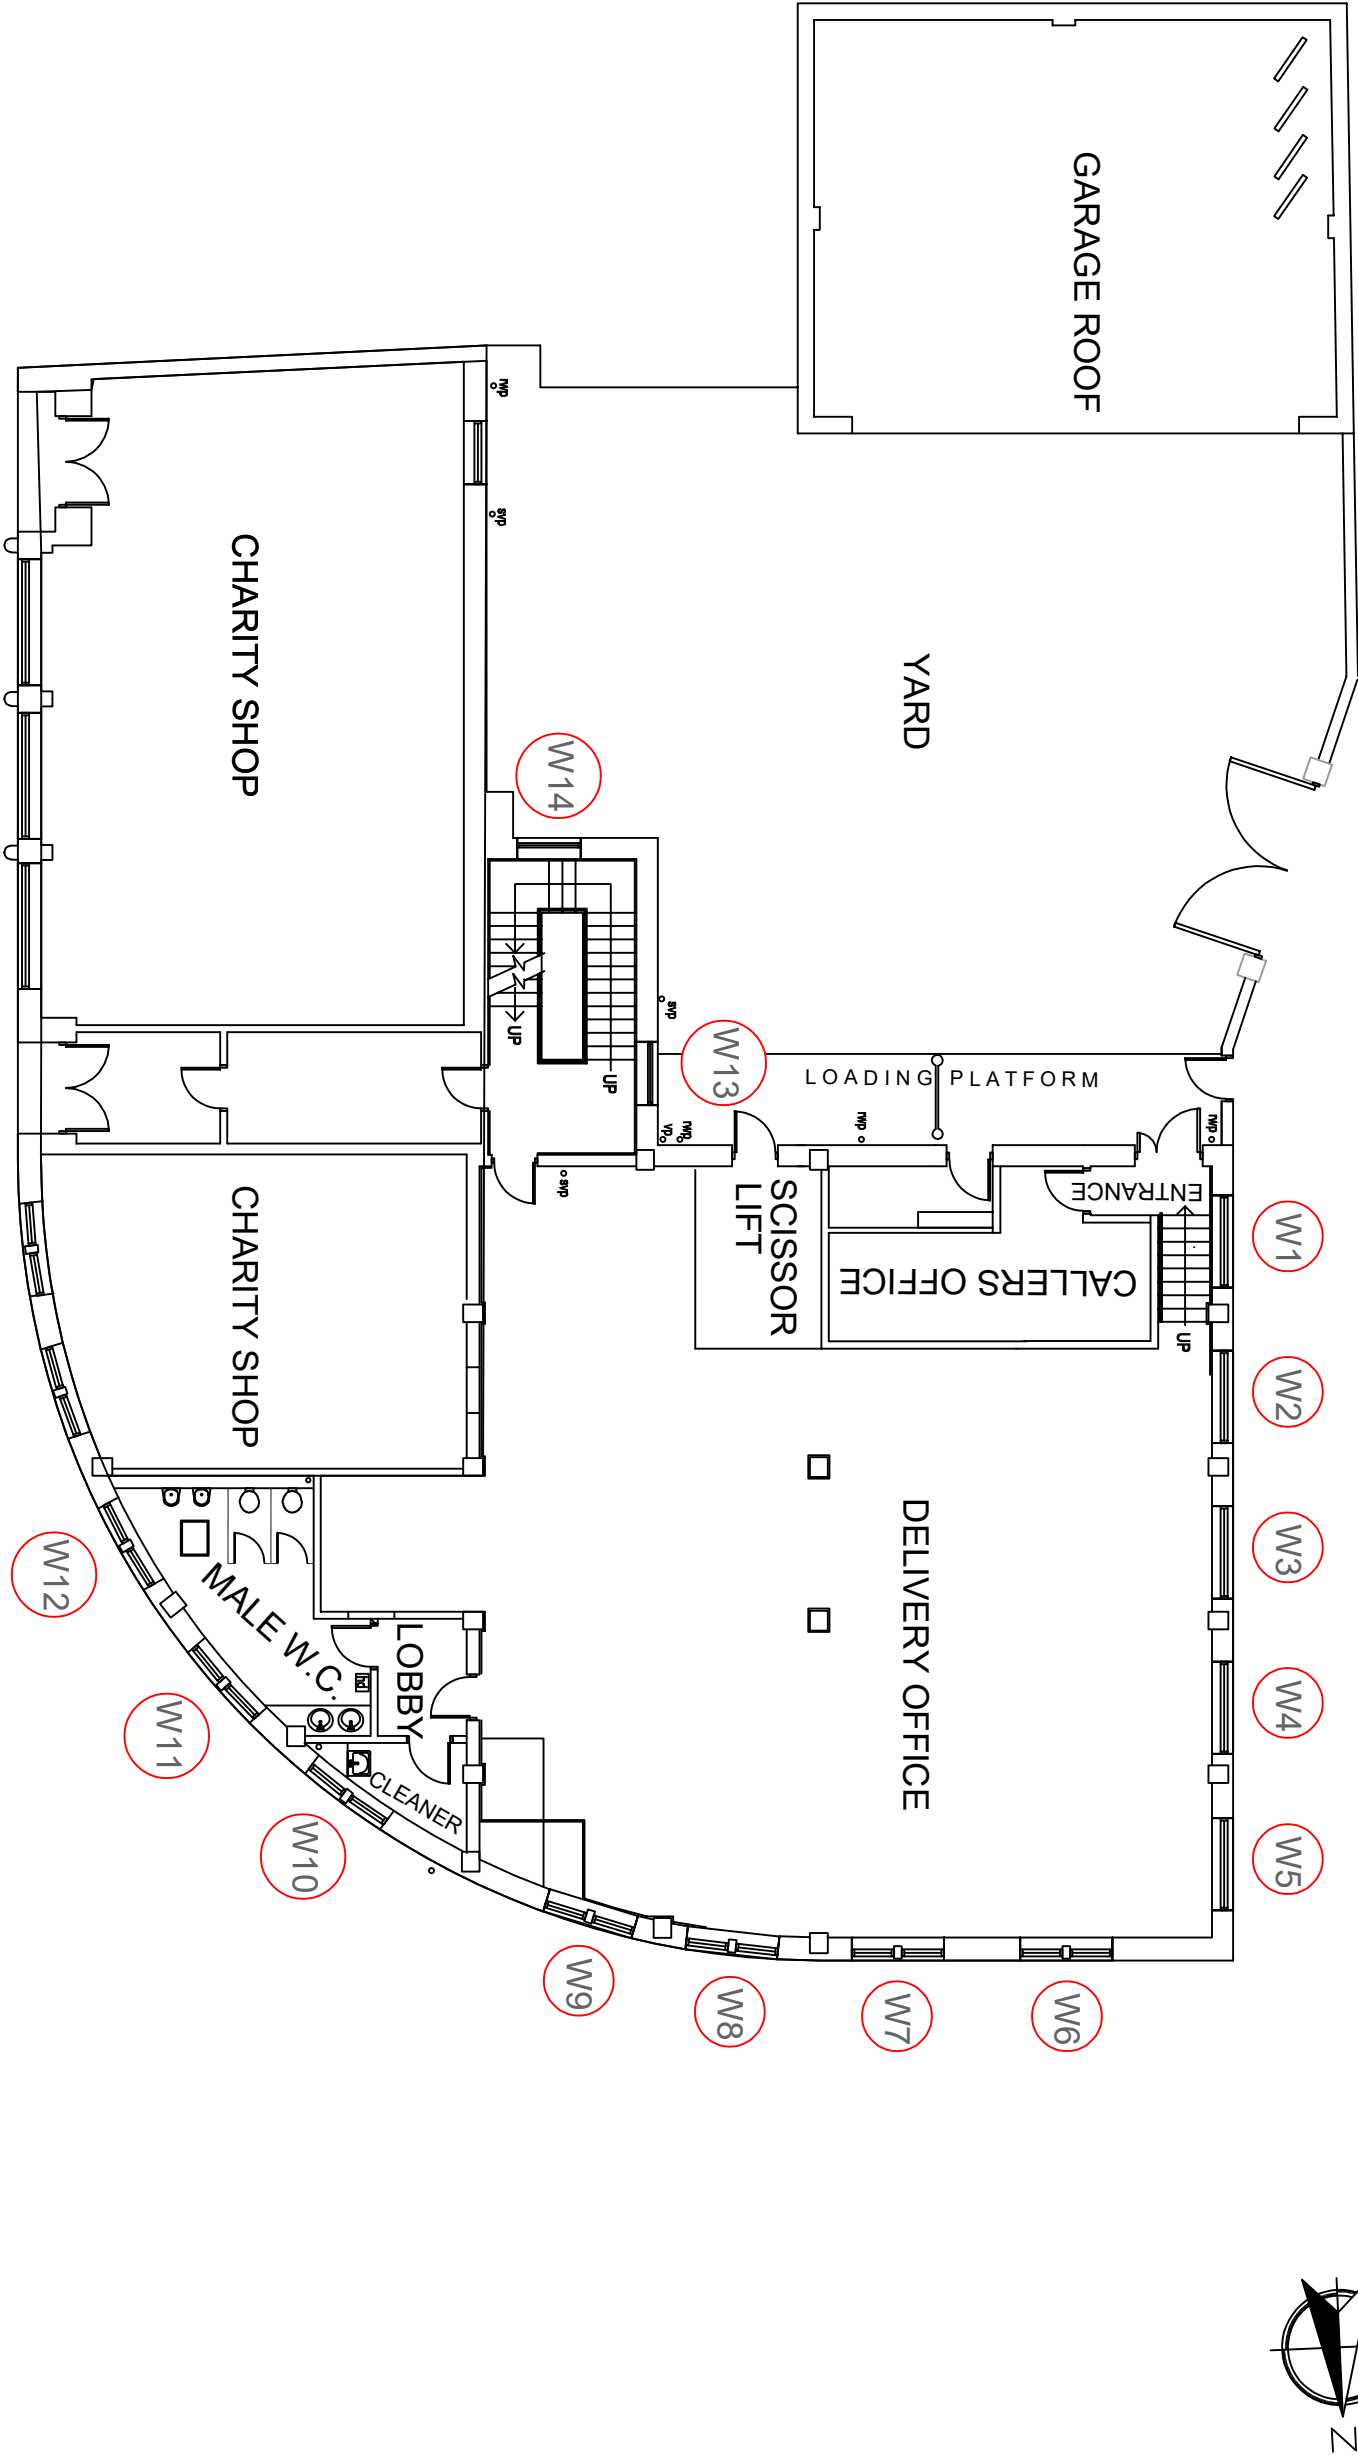

Key:



- Window Reference: Replace existing metal framed single glazed windows with new white metal framed double glazed units to match existing openings.
- W10-12 to have frosted glazing.
 - W3, W4, W5, W7, W9 & W12 to have extract fans fitted through the new glazing panes to match existing
 - Trickle ventilation to be incorporated into window units.
 - W1-W12 to have fixed window panes to match existing.
 - W13-14 to have side hung operable casements to match existing.

DO NOT SCALE. USE ONLY WRITTEN DIMENSIONS. ALL DIMENSIONS MUST BE VERIFIED PRIOR TO THE WORKS BEING PUT INTO HAND AND DISCREPANCIES REPORTED TO THE ORIGINATOR.

CLIENT:

Royal Mail Group
Property & Facilities Solutions



PROJECT

PROJECT TITLE: Caine DO - Window Replacement
PROPERTY ADDRESS: 22-24 High Street, Caine, SN11 0BP

DRAWING TITLE: Caine DO - Proposed GF Plan- REV A
Drawing No: 100118450.006

PAPER SIZE:	DRAWN BY:	CHECKED BY:	CO-ORD CHECK BY:
-------------	-----------	-------------	------------------

A3	JY	KG	WH
----	----	----	----

SCALE:	DATE:	DATE:	DATE:
1:150 @ A3	19.02.2026	19.02.2026	19.02.2026

STATUS

01. DESIGN	02. DESIGN CONCLUSION	03. PLANNING
04. PRODUCTION INFORMATION	05. BUILDING REGULATIONS	
06. TENDER	07. CONSTRUCTION	
08. FINAL CONSTRUCTION	09. SPARE	

DRAWING STATUS: 03

01. PRELIMINARY	02. FOR COMMENT	03. FOR APPROVAL
-----------------	-----------------	------------------

DRAWING STATUS: 02



AtkinsRéalis, The Hub, 500 Park Avenue, Aztec West,
Bristol, BS32 4RZ
Email: bristol@atkinsrealis.com
Tel: 01454 662000