


Caine DO - Proposed FF Plan- REV B (1:150)

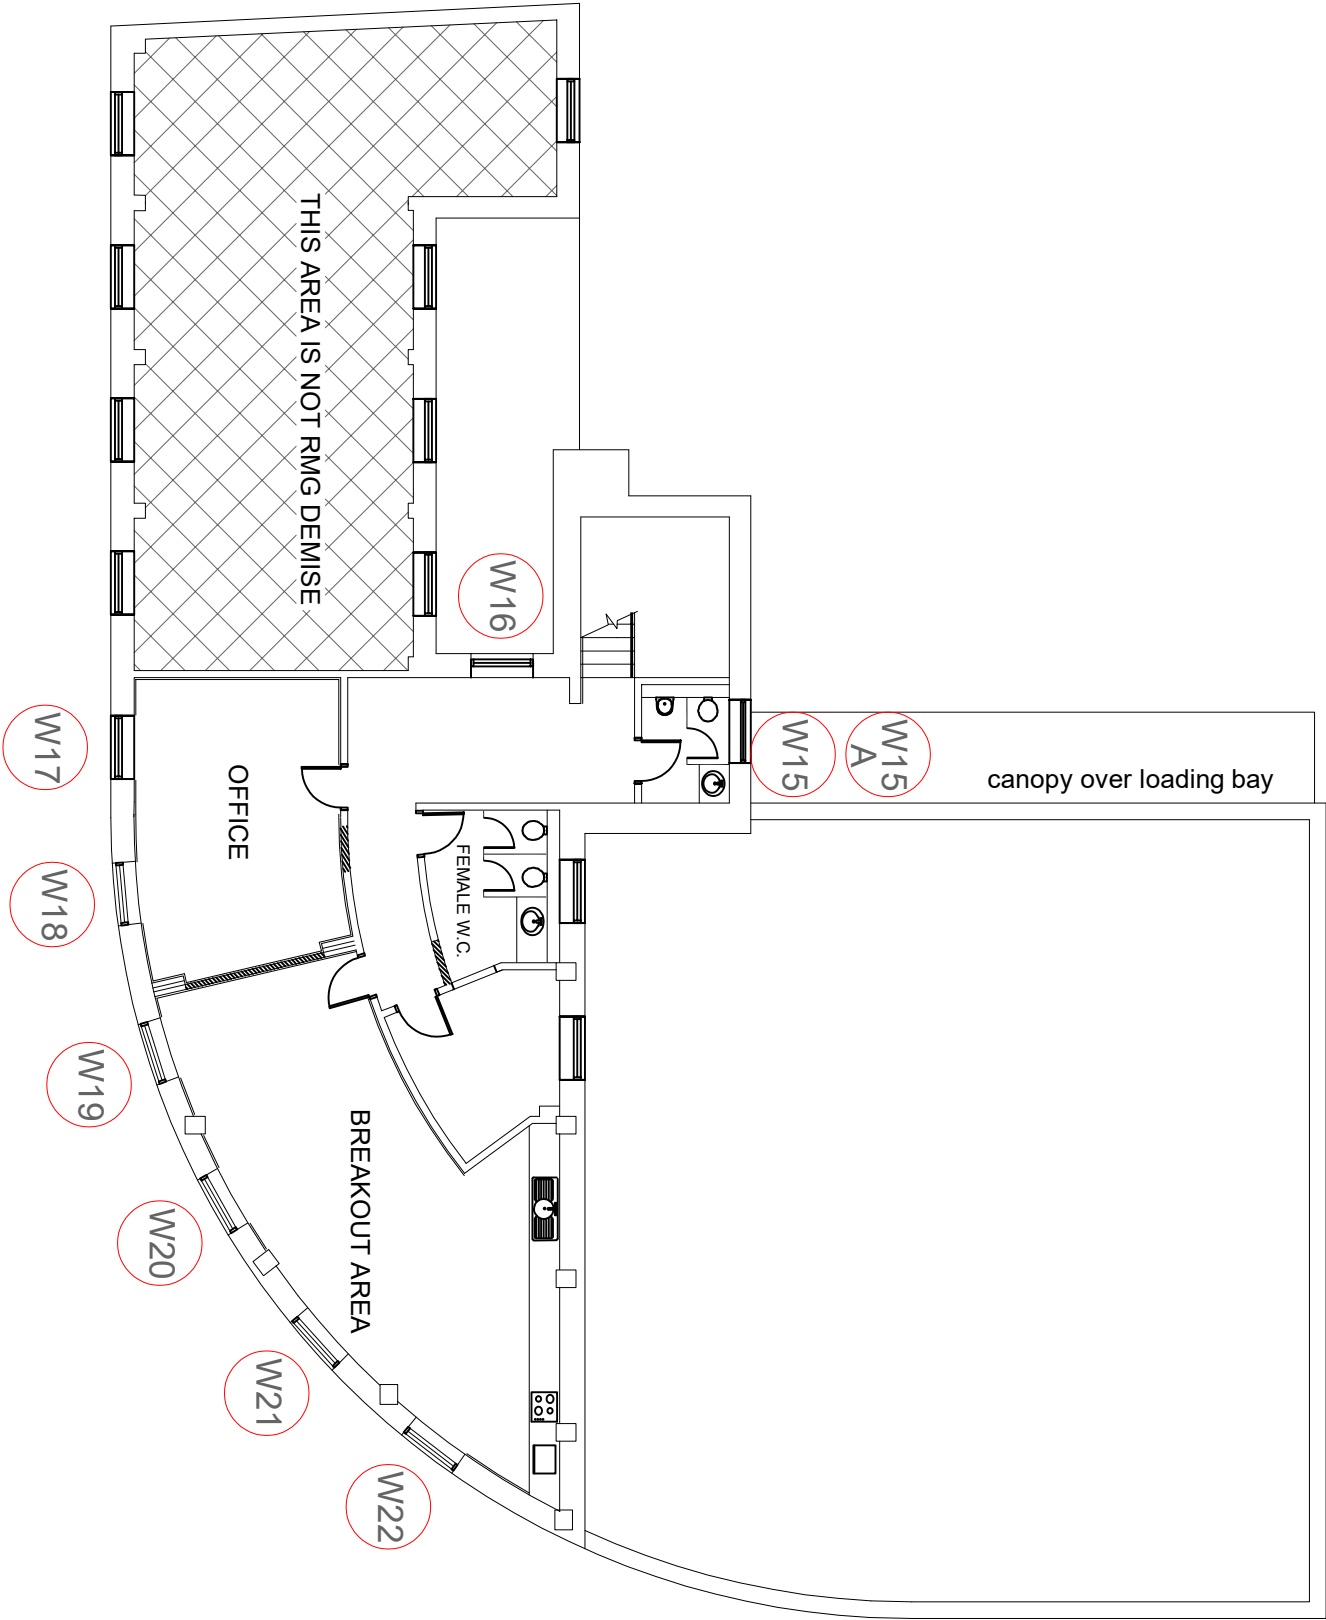

Key:
W

- Window Reference: Replace existing metal framed single glazed windows with new white metal framed double glazed units to match existing openings
- W15 to have a extract fan fitted through the new glazing pane to match existing
 - Trickle ventilation to be incorporated into window units.
 - W15 to have fixed window panes to match existing.
 - W16-22 to have side hung openable casements to match existing.

DO NOT SCALE. USE ONLY WRITTEN DIMENSIONS. ALL DIMENSIONS MUST BE VERIFIED PRIOR TO THE WORKS BEING PUT INTO HAND AND DISCREPANCIES REPORTED TO THE ORIGINATOR.

CLIENT:

Royal Mail Group
Property & Facilities Solutions



PROJECT

PROJECT TITLE: Caine DO - Window Replacement
PROPERTY ADDRESS: 22-24 High Street, Caine, SN11 0BP

DRAWING TITLE: Caine DO - Proposed FF Plan- REV B
Drawing No: 100118450.007

PAPER SIZE: A3
DRAWN BY: JY
CHECKED BY: KG
CO-ORD CHECK BY: WH

SCALE: 1:150 @ A3
DATE: 19.02.2026
DATE: 19.02.2026
DATE: 19.02.2026

STATUS
01. DESIGN
02. DESIGN CONCLUSION
03. PLANNING
04. PRODUCTION INFORMATION
05. BUILDING REGULATIONS
06. TENDER
07. CONSTRUCTION
08. FINAL CONSTRUCTION
09. SPARE
DRAWING STATUS: 03

01. PRELIMINARY
02. FOR COMMENT
03. FOR APPROVAL
DRAWING STATUS: 02



AtkinsRéalis, The Hub, 500 Park Avenue, Aztec West,
Bristol, BS32 4RZ
Tel: 01454 662000
Email: bristol@atkinsrealis.com