
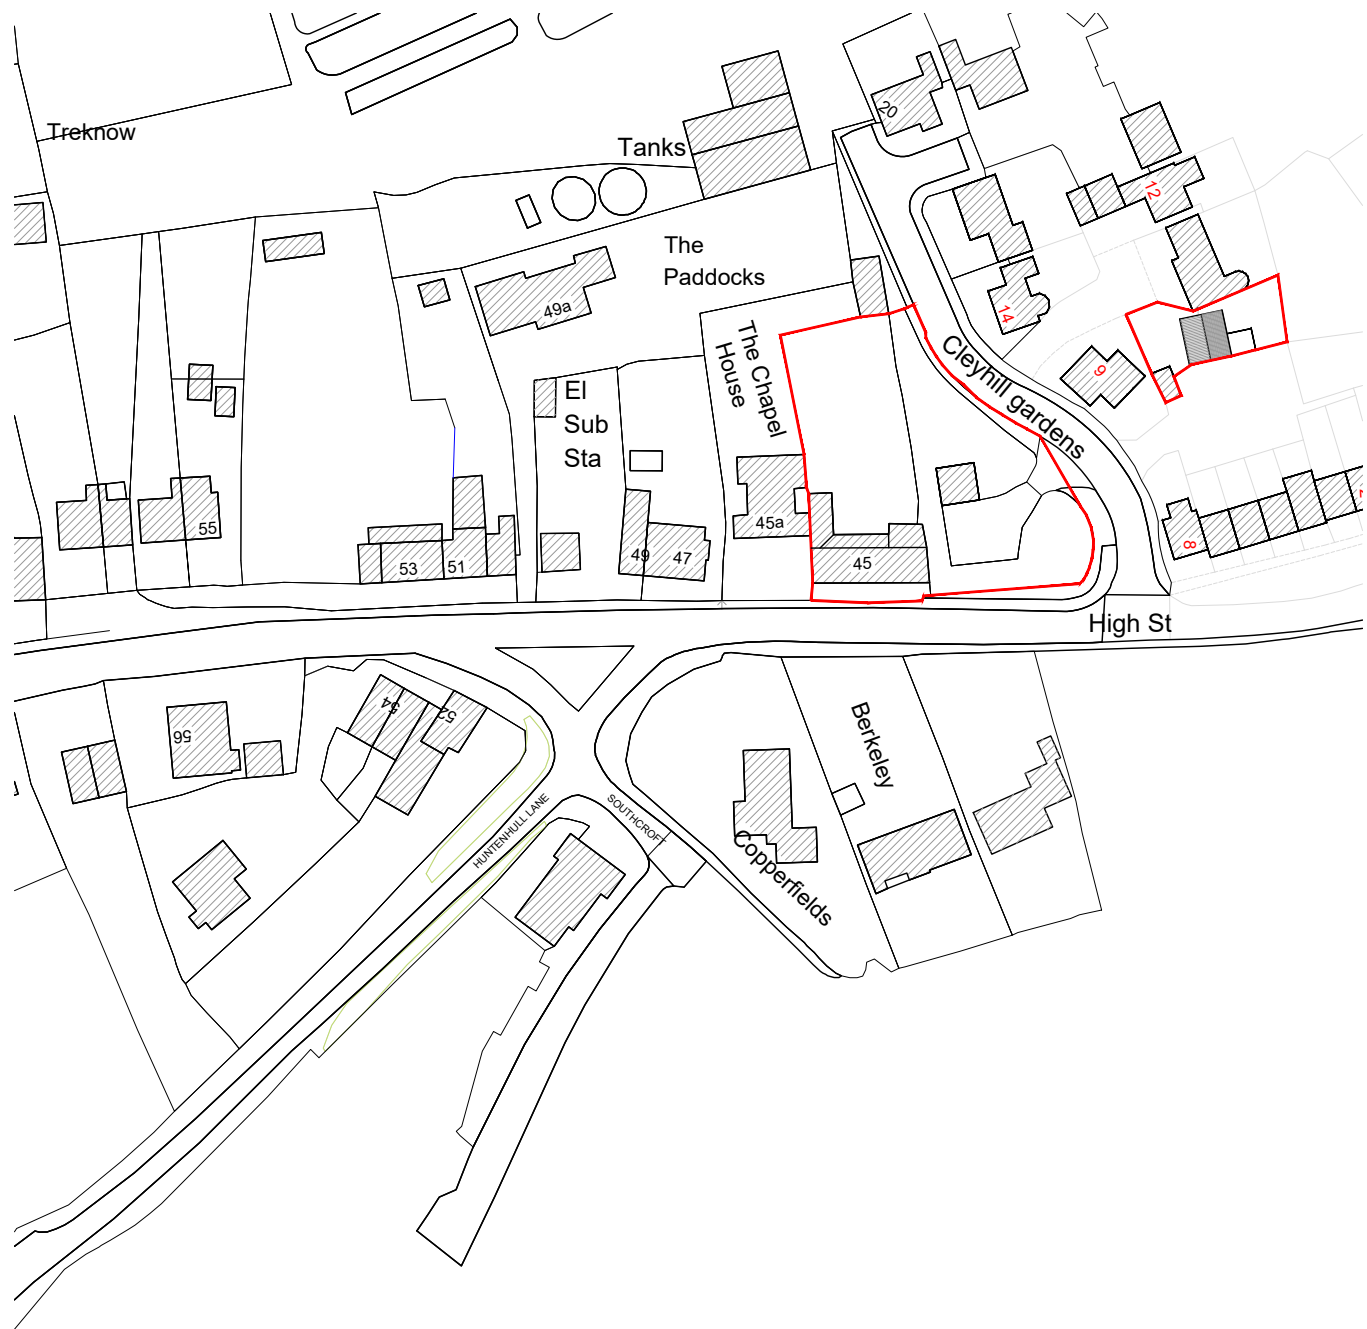


Notes:
Responsibility will not be accepted for errors made by others in scaling from this drawing; all construction information should be taken from figured dimensions only. If any discrepancies are found inform AB Architectural Design immediately.

REVISION
2021-09-24 - Preliminary Issue
2026-04-23 - Rev A - Plans updated to reflect changes and issued for planning.

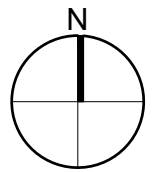

Location Plan 1:1250


KEY:
Application site




Existing site plan - 1:200



Proposed site plan - 1:200

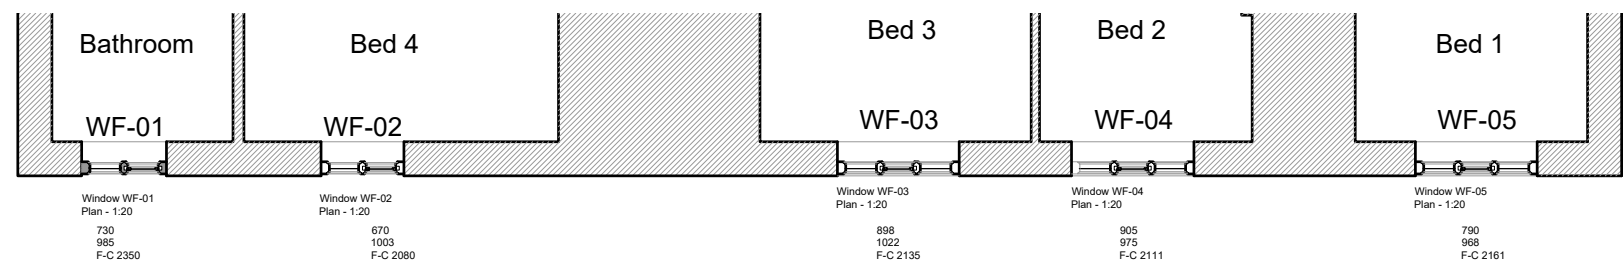

Existing First Floor - 1:100

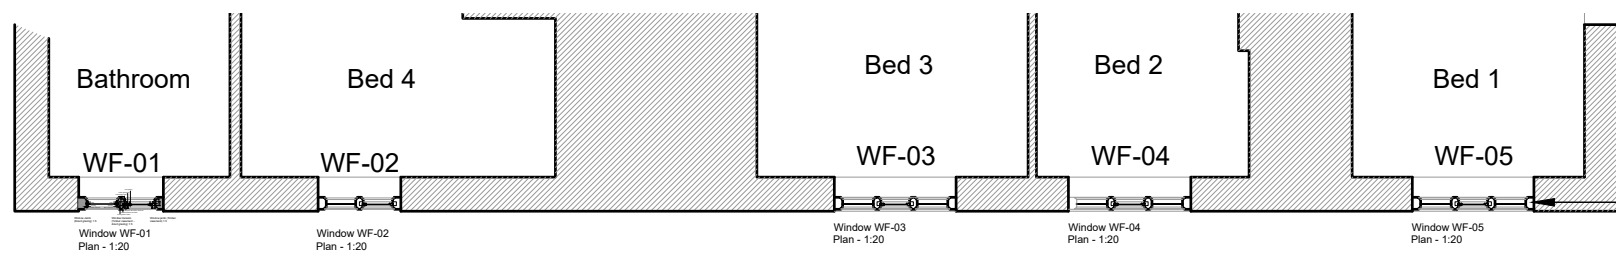

Proposed First Floor - 1:100

Existing windows to South elevation
first floor replaced with flush
casements to match existing.



Existing South Elevation - 1:100



Proposed South Elevation - 1:100

5No. first floor windows
replaced to include:
5No. flush casements
within stone mullions
8No. frameless glass
units within stone mullions

ISSUE: PLANNING

Proposed replacement windows
Barter Farm, 45 High St, Chapmanslade

Location, Site Plans & Ex and Proposed
floor plans and elevations

FOR:
Mr and Mrs S. Arkell

1:1250/200/100 @ A1 Sept. 2021
AB/AB

AL(1)01 Rev - A
ab Architectural design

Job No. 4113

© AB Architectural Design Ltd.
Tel: 01373 832 133 - Email: queries@abadesign.co.uk - www.abadesign.co.uk

