


Responsibility will not be accepted for errors made by others in scaling from this drawing; all construction information should be taken from figured dimensions only. If any discrepancies are found inform AB Architectural Design immediately.

REVISION
2025-12-15 - Preliminary Issue
2026-01-06 - Rev A - Ground floor plan updated.
2026-01-15 - Rev B - Plans updated following discussions with
conservation officer.
2026-02-23 - Rev C - Plans updated to reflect alternative amendments
2026-04-24 - Rev D - Plans updated to reflect alternative amendments
2026-04-27 - Rev E - Plans amended and issued for planning.

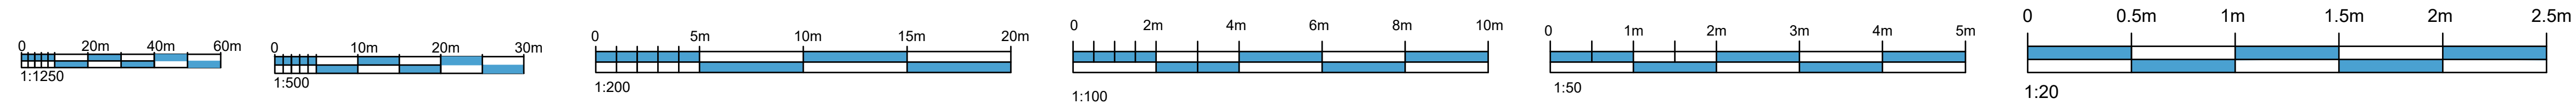

Proposed Internal Alterations to 63 High St., Chapmanslade, BA13 4AN

Mrs R. Hughes
63 High St., Chapmanslade, BA13 4AN

Dec. 2025
AB/AB

AB Architectural design

Tel: 01373 832 133 - Email: enquiries@abadesign.co.uk - www.abadesign.co.uk