


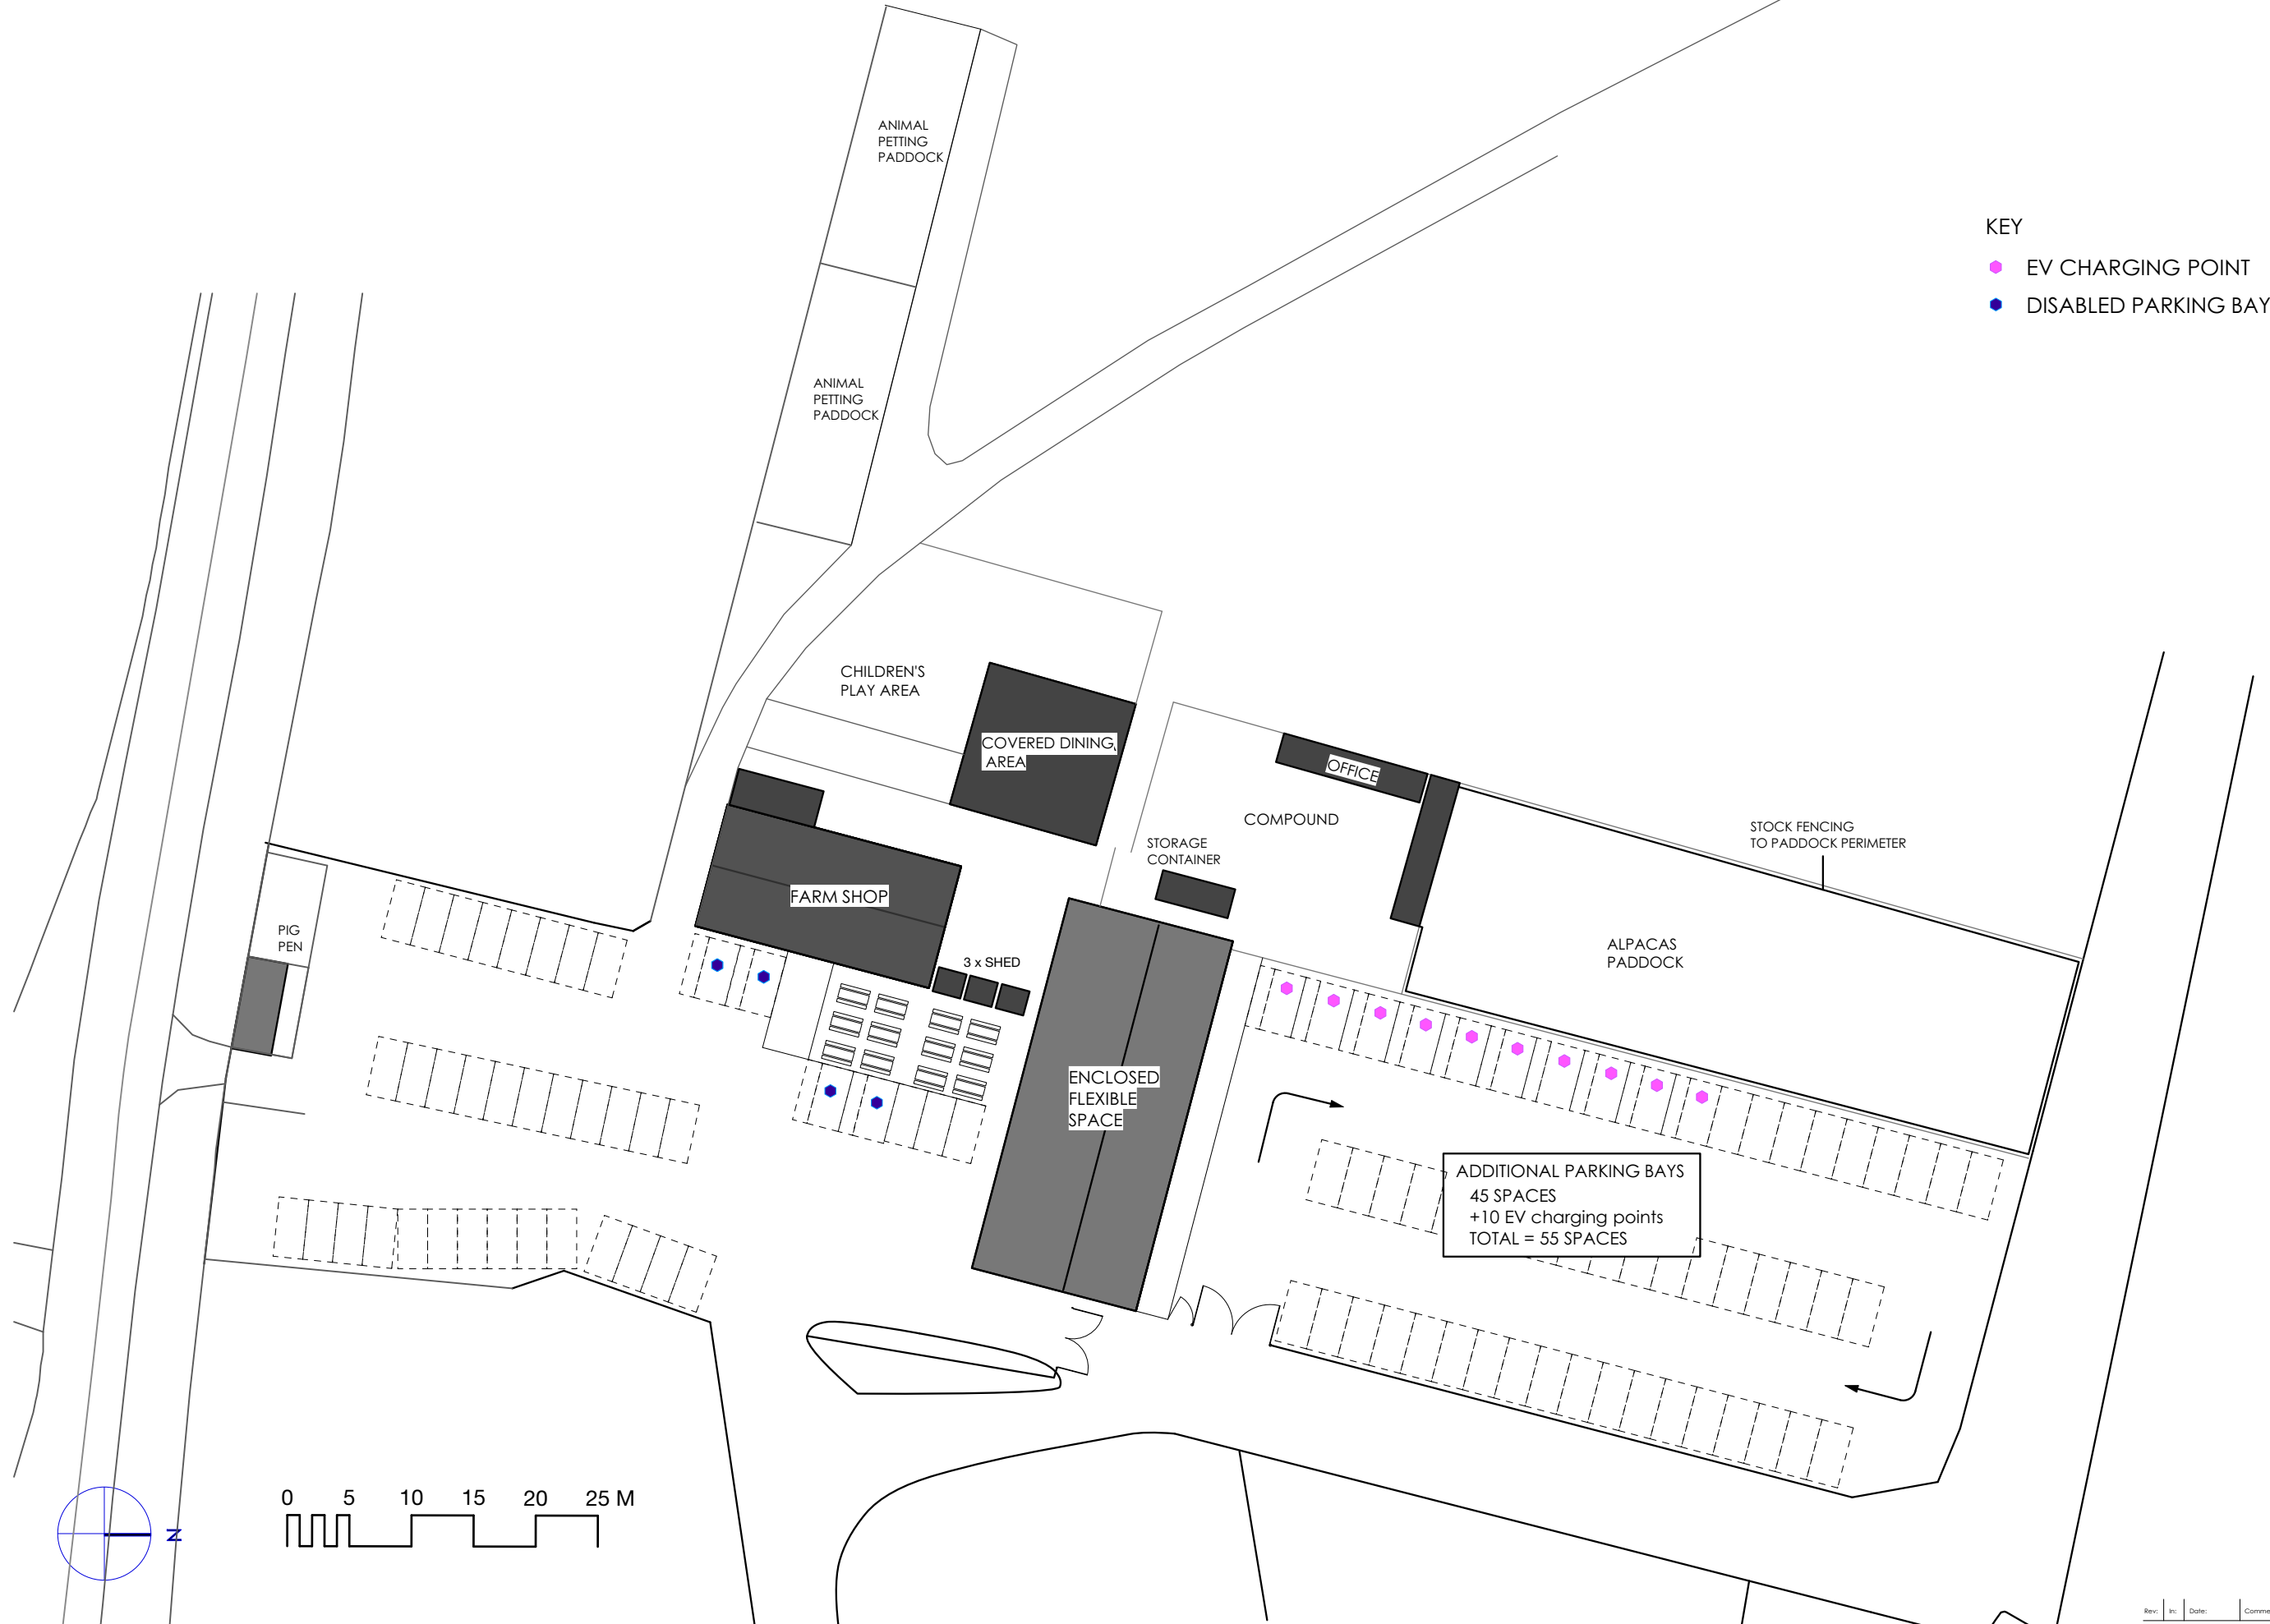

- KEY
- EV CHARGING POINT
 - DISABLED PARKING BAY



West End Farm, West End, Foxham, SN15 4NB
Tel: 01249 740476 Mob: [REDACTED]
email: sharon@customhouse.studio

1. Responsibility is not accepted for errors made by others in scaling from this drawing. All construction information should be taken from written dimensions only.
2. All dimensions must be checked on site and any discrepancies checked with the architect prior to manufacture, fabrication and/or installation
3. Unless shown otherwise all dimensions are to structural surfaces.
4. All works to be carried out in accordance with British Standards, EU Regulations, Codes of Practice and all statutory obligations.

Project: Sustain Farm Barn
Royal Wootton Bassett, Swindon
SN4 8DT

Title/contents Proposed Block Plan

Rev.	In.	Date:	Comment:
1		25/04/2025	

Scale	Paper Size	Date	Drawn by
1:500	A3	Apr 25	SW
Job no.	Type	Dwg.no.	Revision
108	L	012	A