



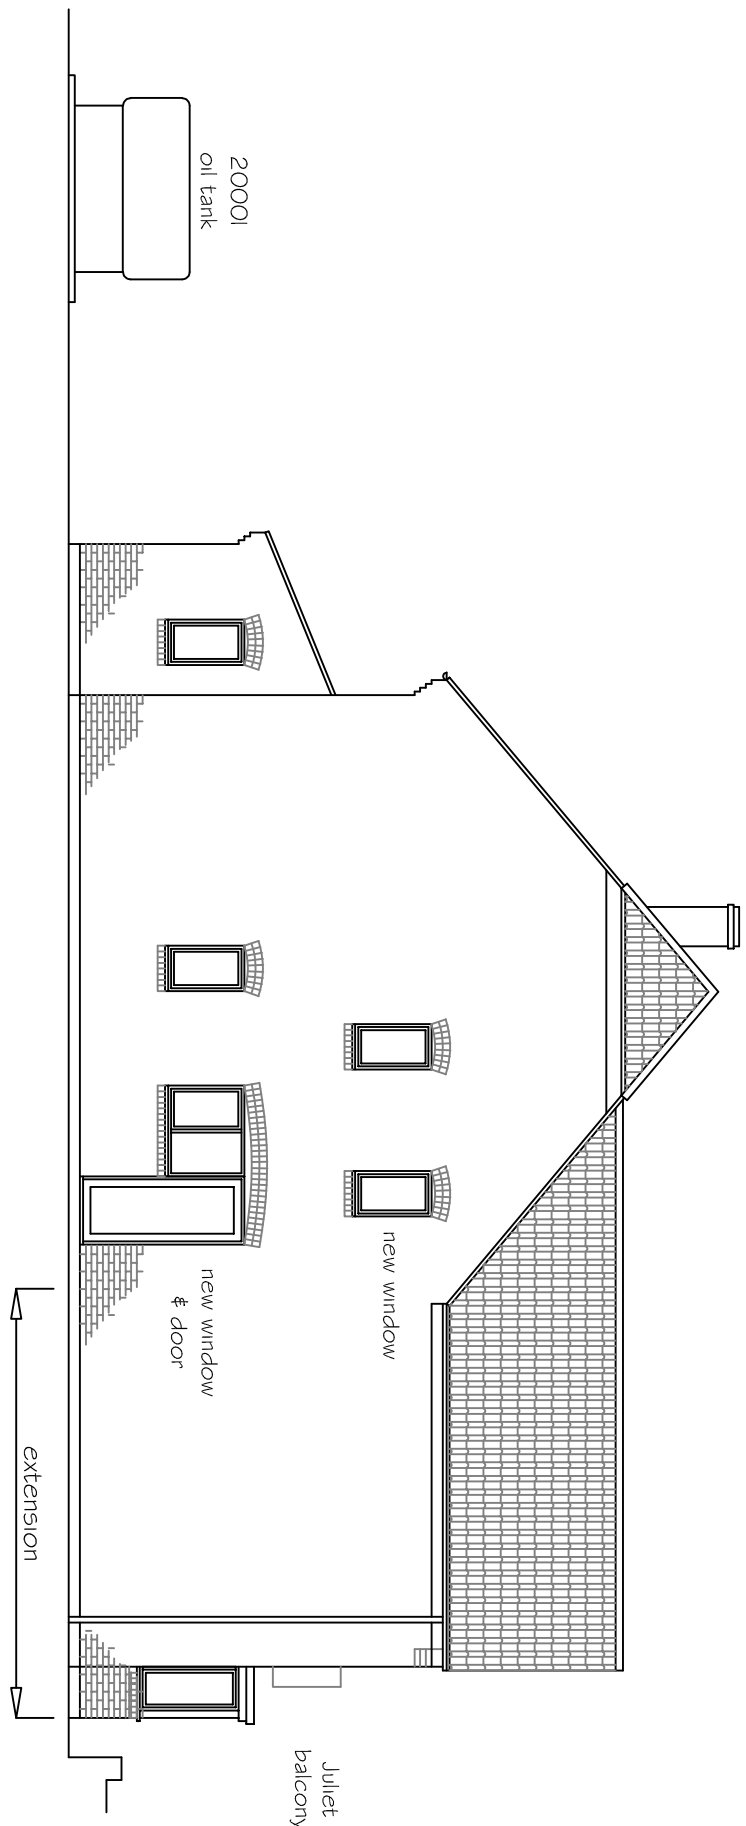


PROPOSED SIDE (WEST) ELEVATION 1 : 100




PROPOSED REAR (SOUTH) ELEVATION 1 : 100

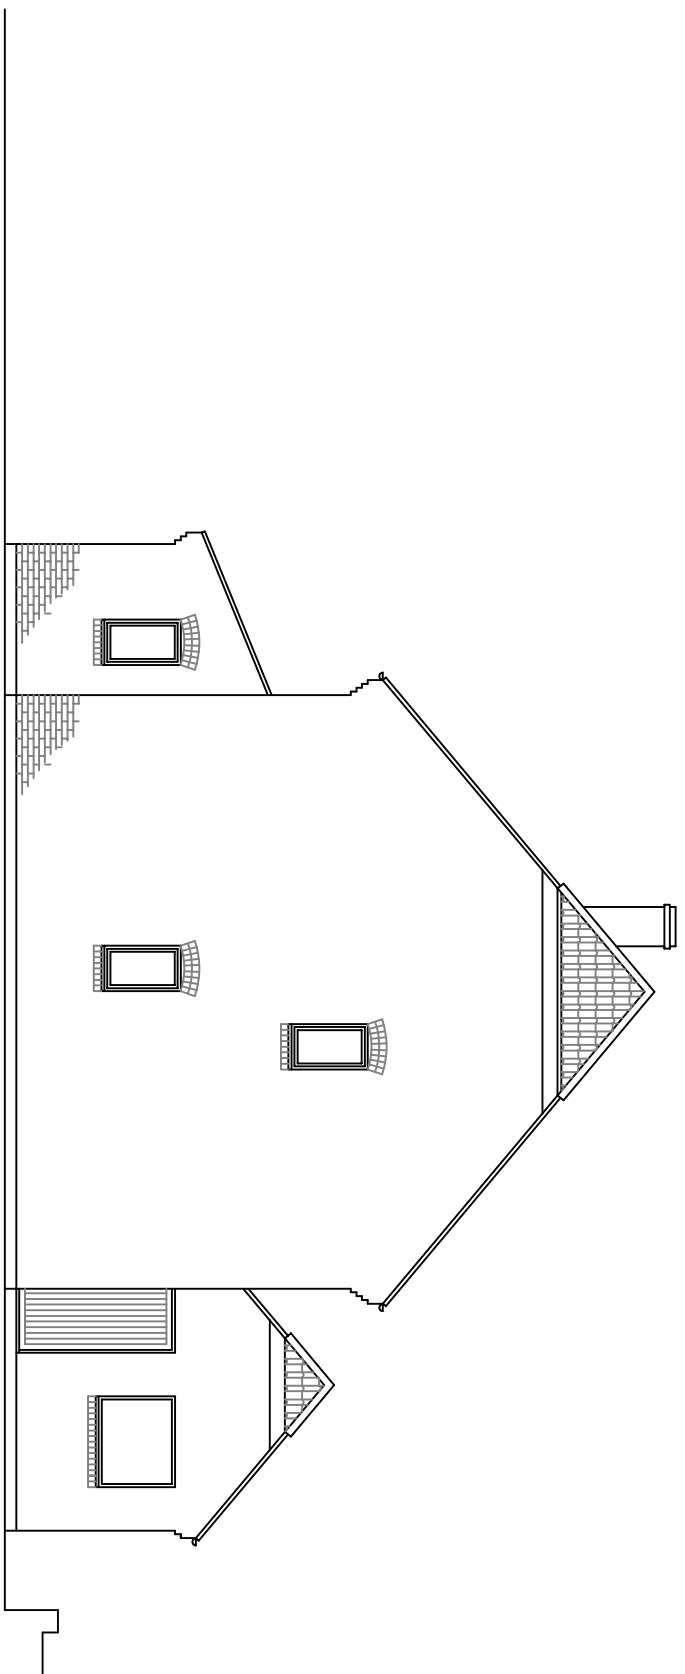


EXISTING SIDE (WEST) ELEVATION 1 : 100

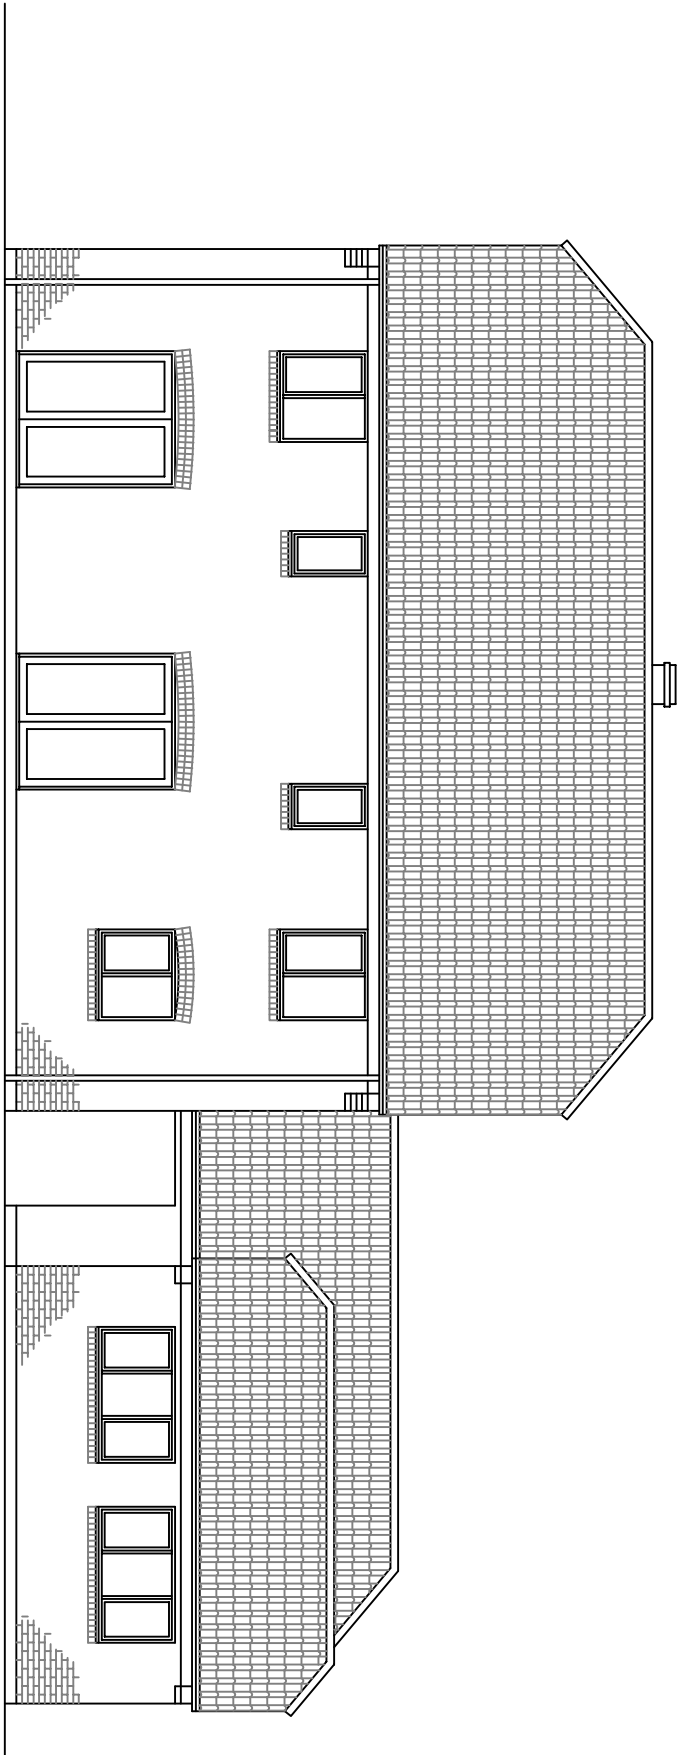


EXISTING REAR (SOUTH) ELEVATION 1 : 100

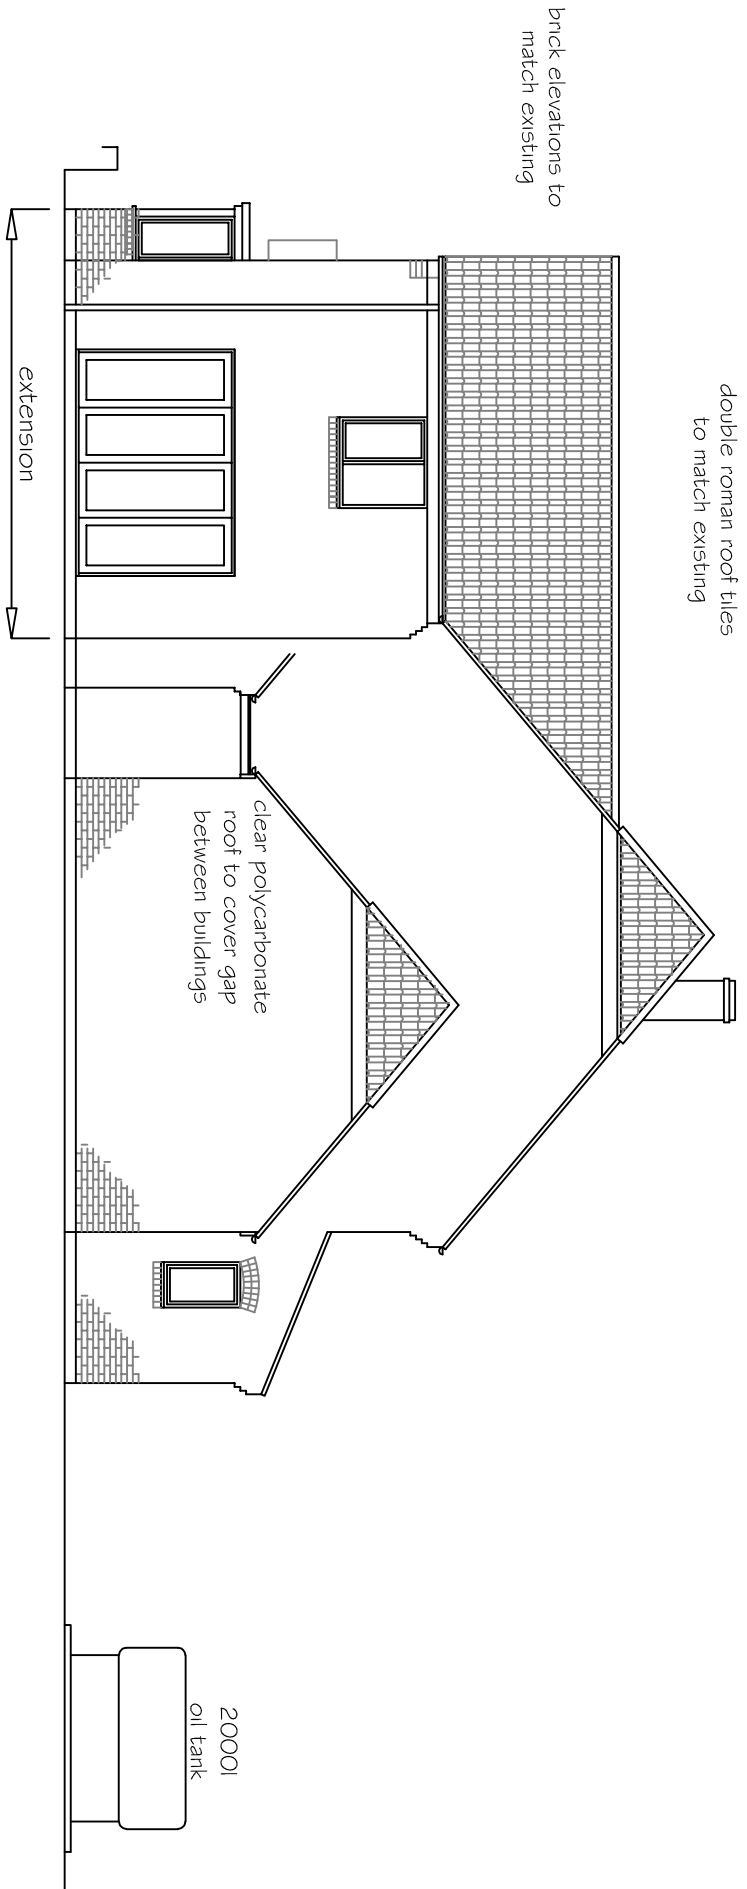


PROPOSED END (EAST) ELEVATION 1 : 100

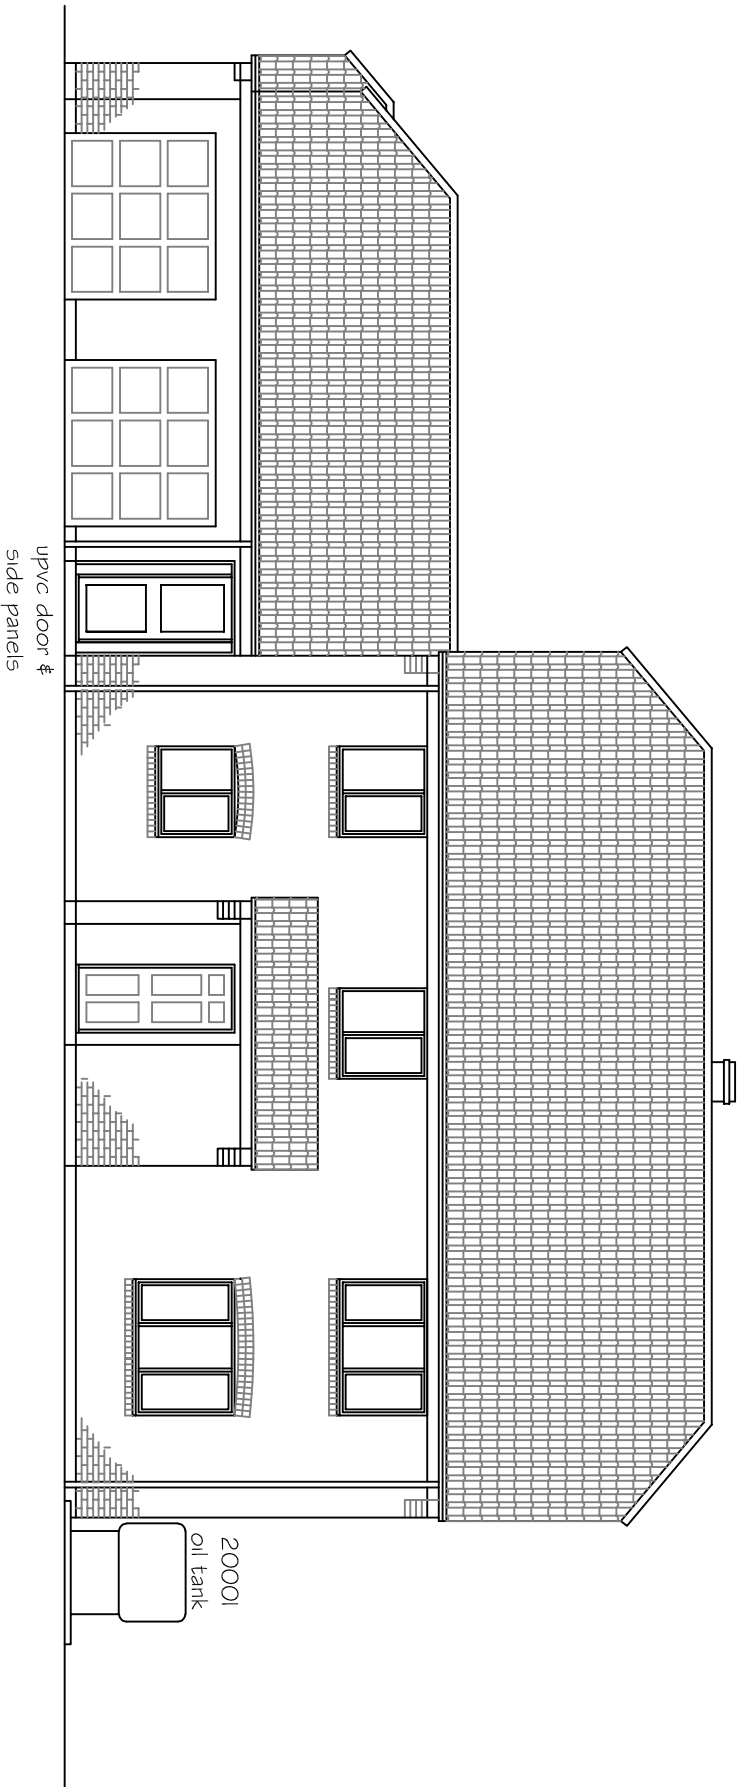


PROPOSED FRONT (NORTH) ELEVATION 1 : 100

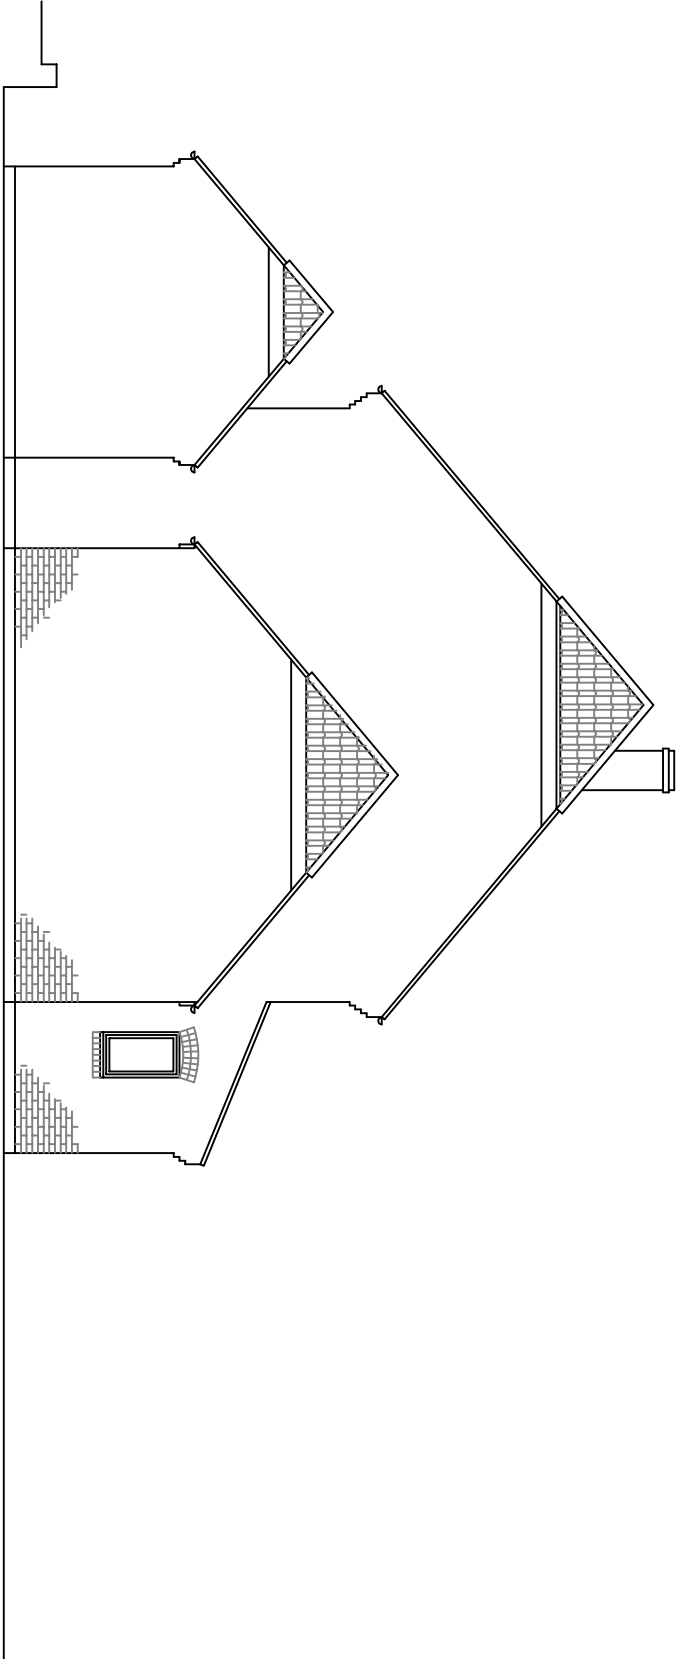

EXISTING END (EAST) ELEVATION 1 : 100

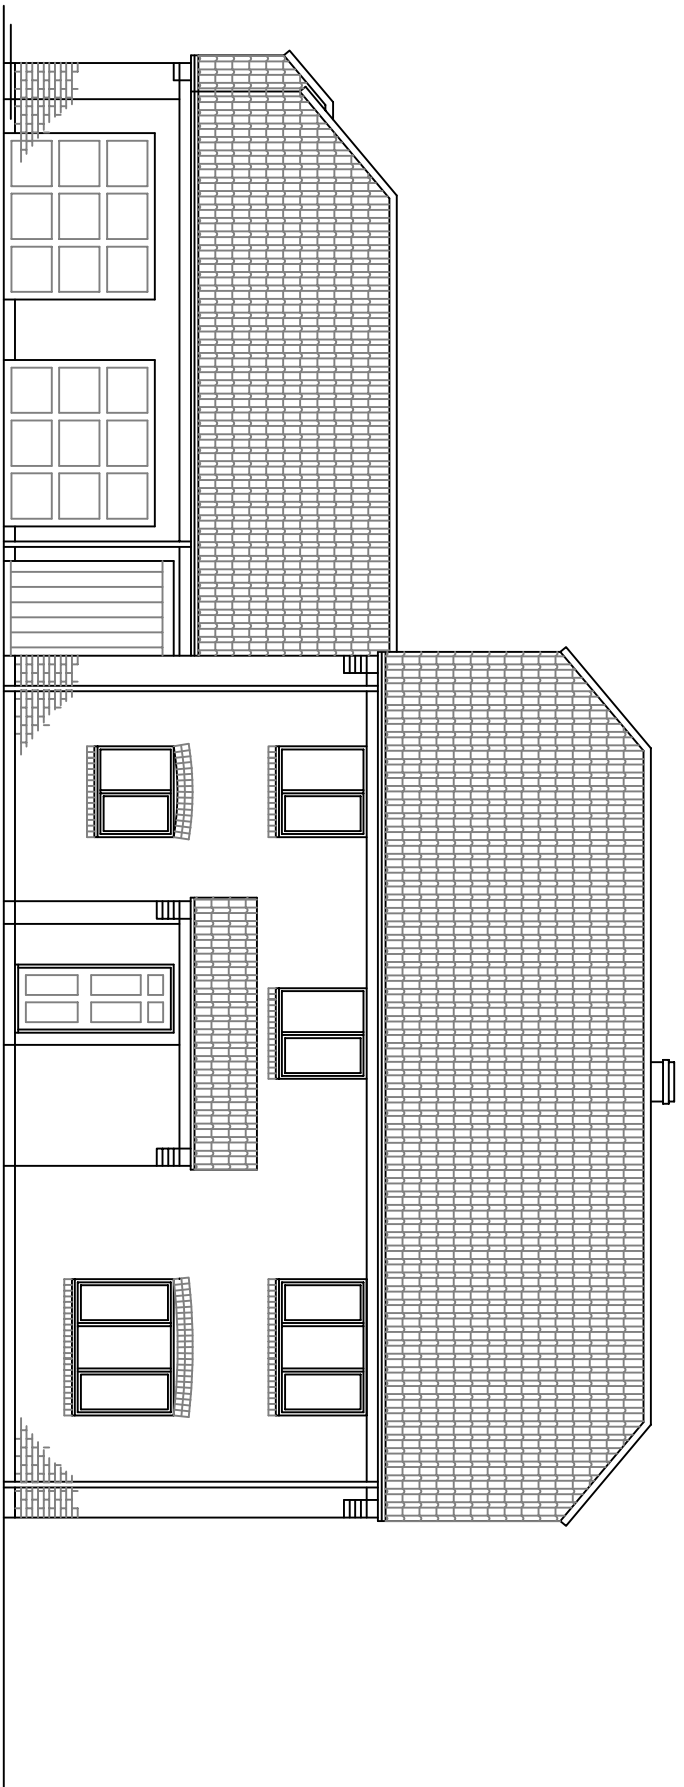

EXISTING FRONT (NORTH) ELEVATION 1 : 100

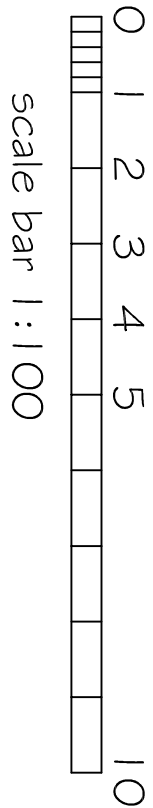

Issue 2 Heating oil tank added

SJF PLANNING
& DESIGN SERVICE
01225 782078 simonmeanthorpe@gmail.com

PROPOSED TWO STOREY REAR
EXTENSION & INTERNAL &
EXTERNAL ALTERATIONS

CLIENT MRS L MARTIN

LOCATION 18 POUND LANE
SEMINGTON
BA14 6LP

TITLE PROPOSED & EXISTING
ELEVATIONS

DRG NO	ISSUE	DATE
2602-1	2	JAN 2026