



Note: The Drawings is for planning purpose and should not be used for construction.
All dimensions should be confirmed on site and any deviation should be reported back to designer.

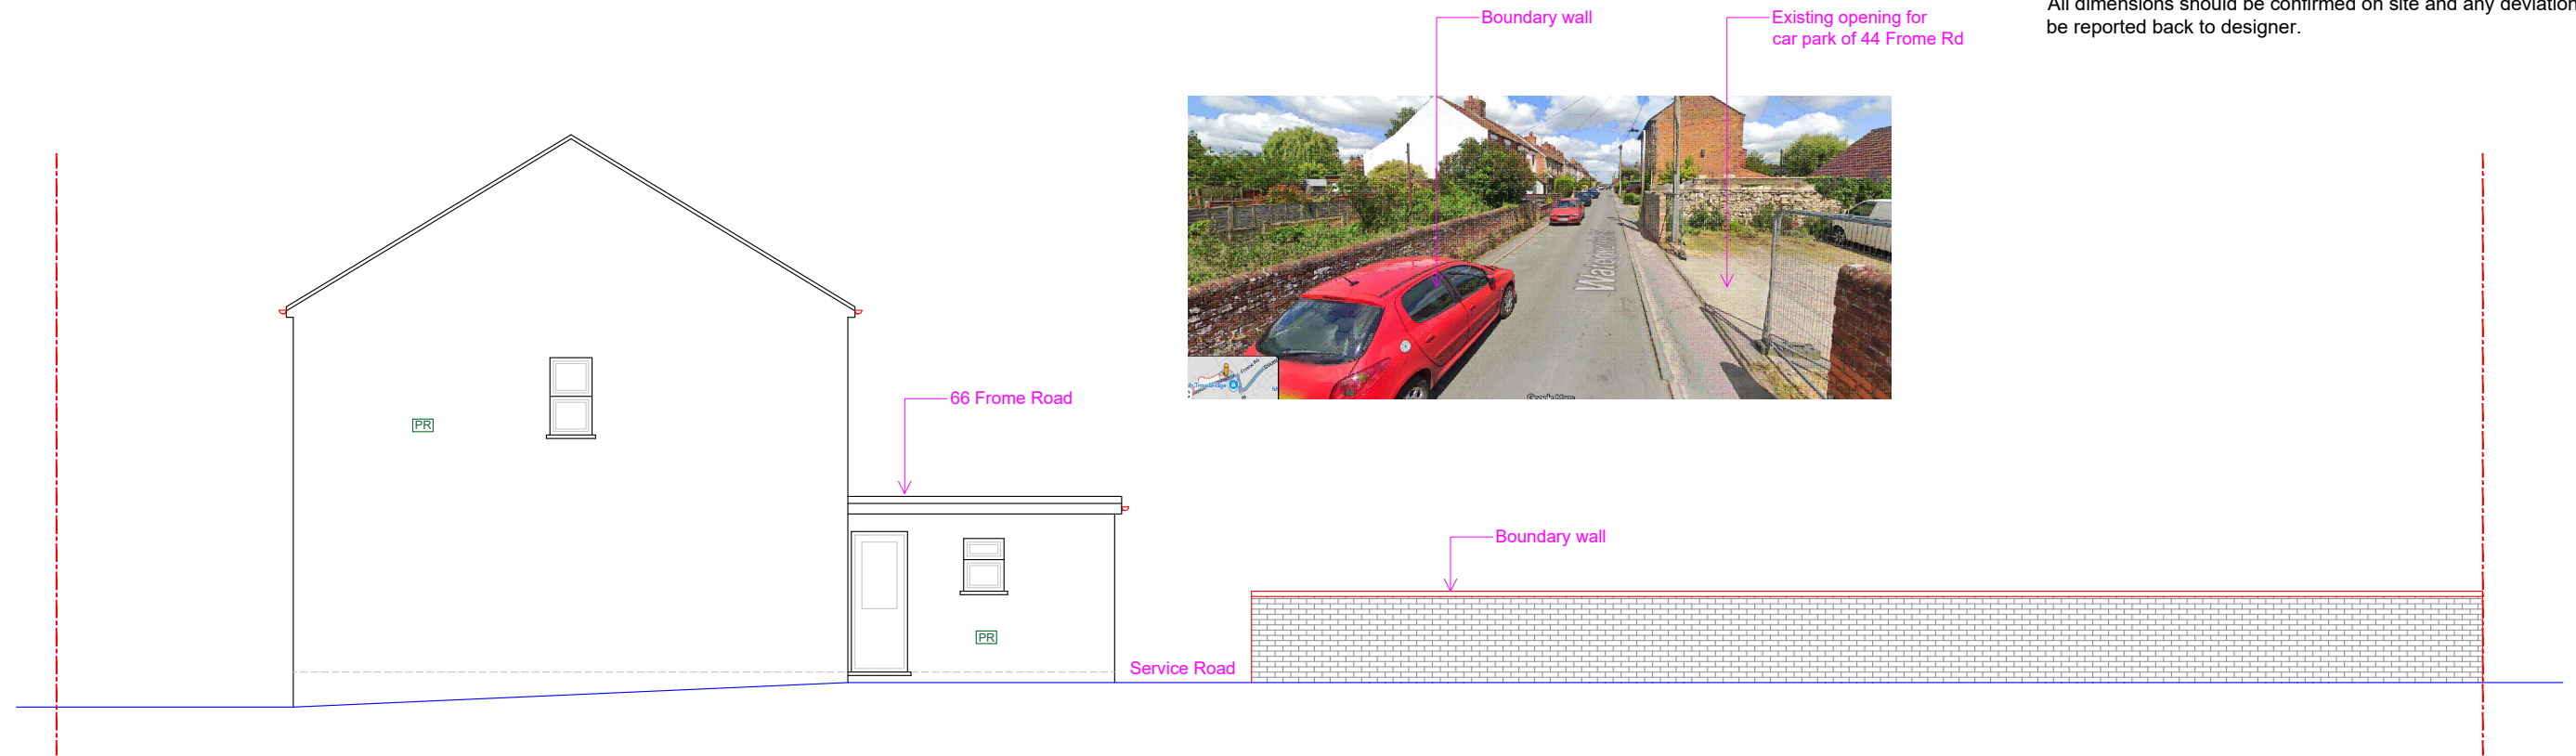

Existing Side Elevation (RHS)

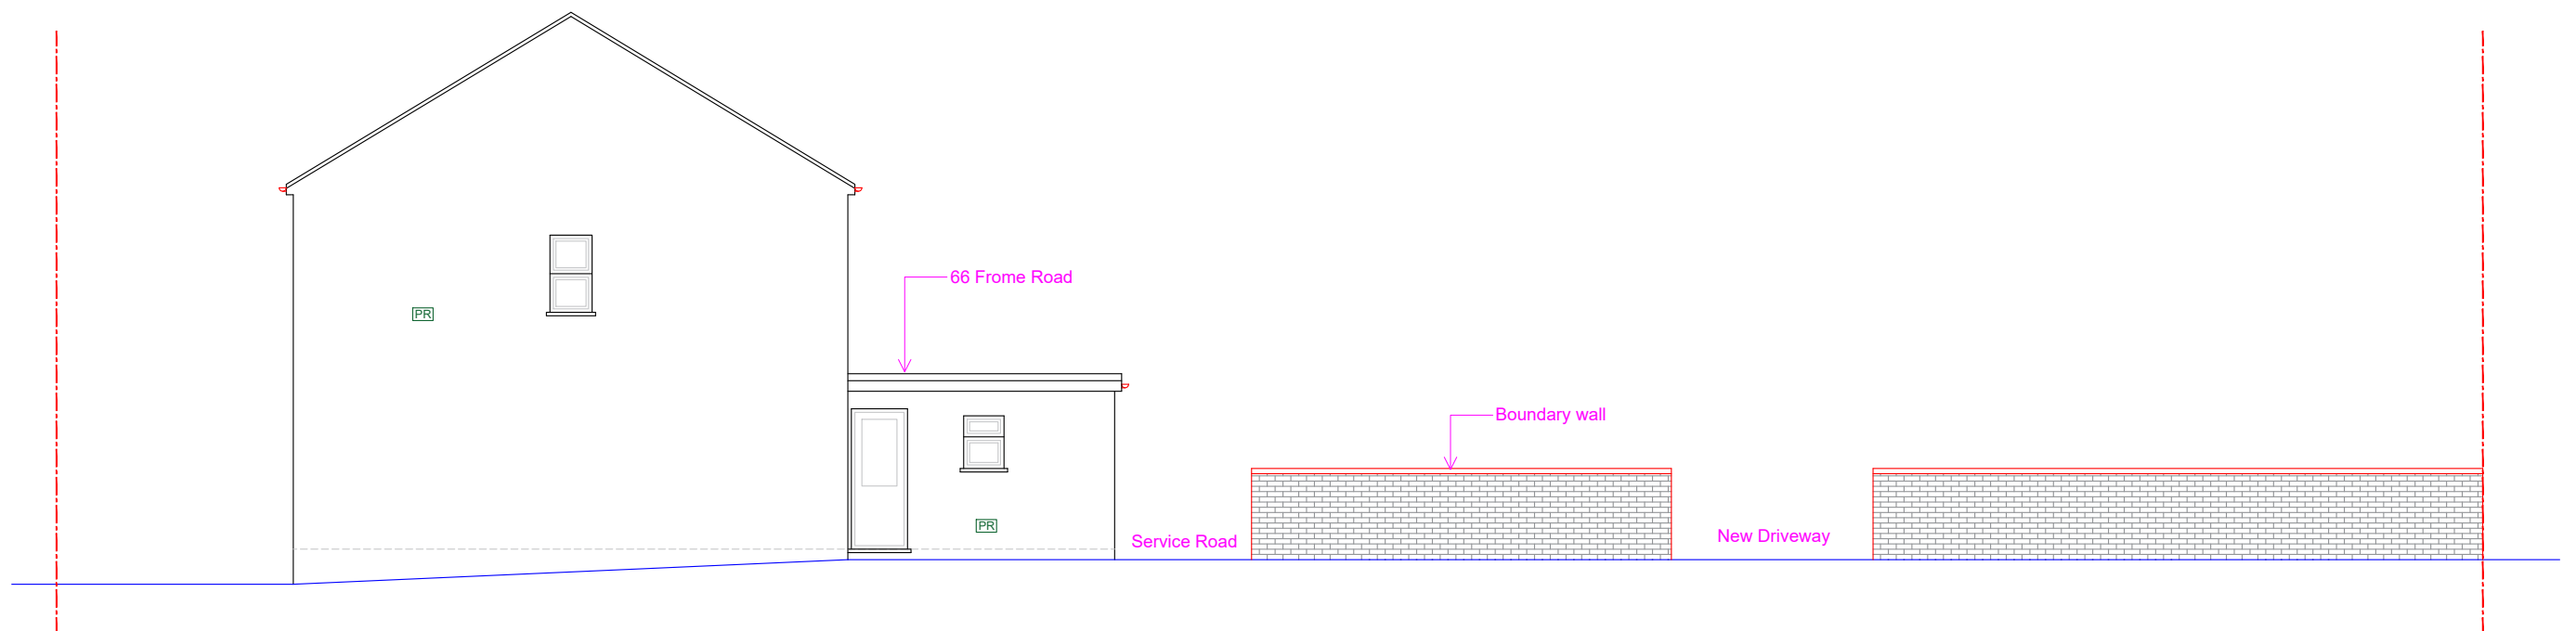

Proposed Side Elevation (RHS)

Proposed Development:

Retrospective application to regularise roof tiles, external render and construction of new driveway

Site Address:

66 Frome Road
Trowbridge
BA14 0DG

Revisions:

Rev	Date	Description
A	26/04/2026	


Drawing Description:

Existing & Proposed Side Elevations

Drawing No:

ART/2026/Retro-66FR/Elevations

Scale: 1:100
Paper Size: A3
Sheet No: 4 of 5

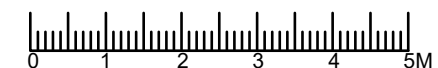

ART CONSULTANTS (UK) LTD
113 LONG LANE
STANWELL
TW19 7AL
M:07960071377
E: ARTCONSULTANTSUK@GMAIL.COM