



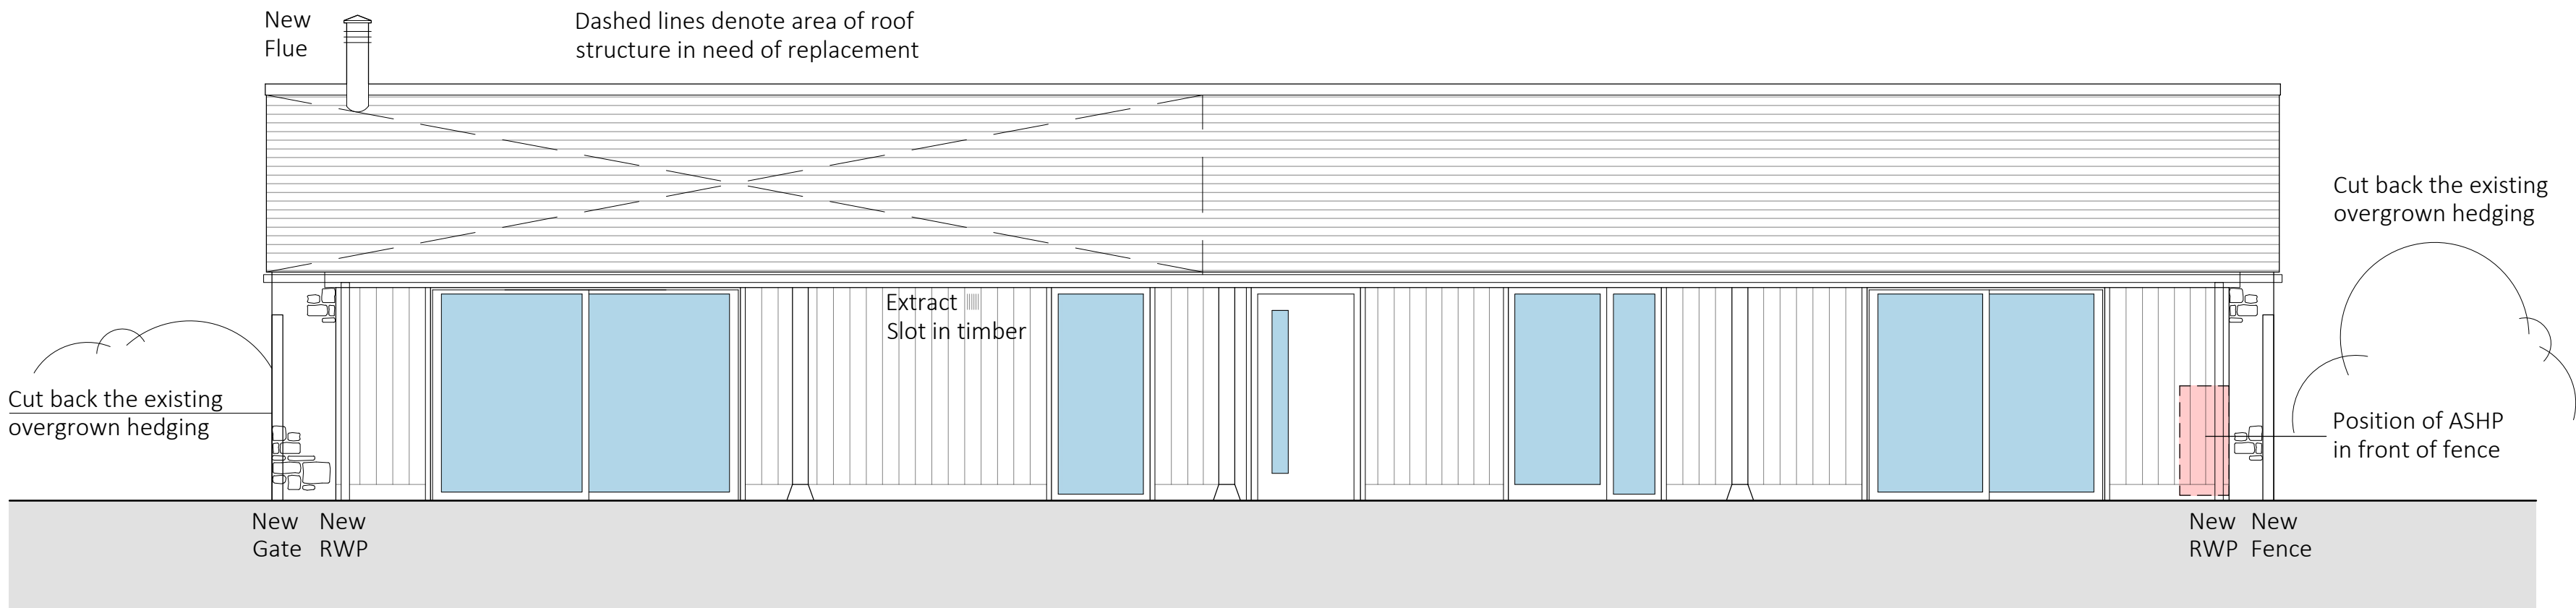


FRONT (SOUTH) ELEVATION


- Works to Existing Beams and Posts
Existing timber beams and posts to be retained with repairs and strengthening works carried out as required
- New Infill Walls to Front (South) Elevation
New infill walls to be formed in timber and to be finished externally using square edge vertical timber Cladding. Cladding to be set back approx. 150m from outer face of existing timber posts
- New External Widows and Doors
All new windows and doors to be in polyester powder coated aluminum, dark grey in colour

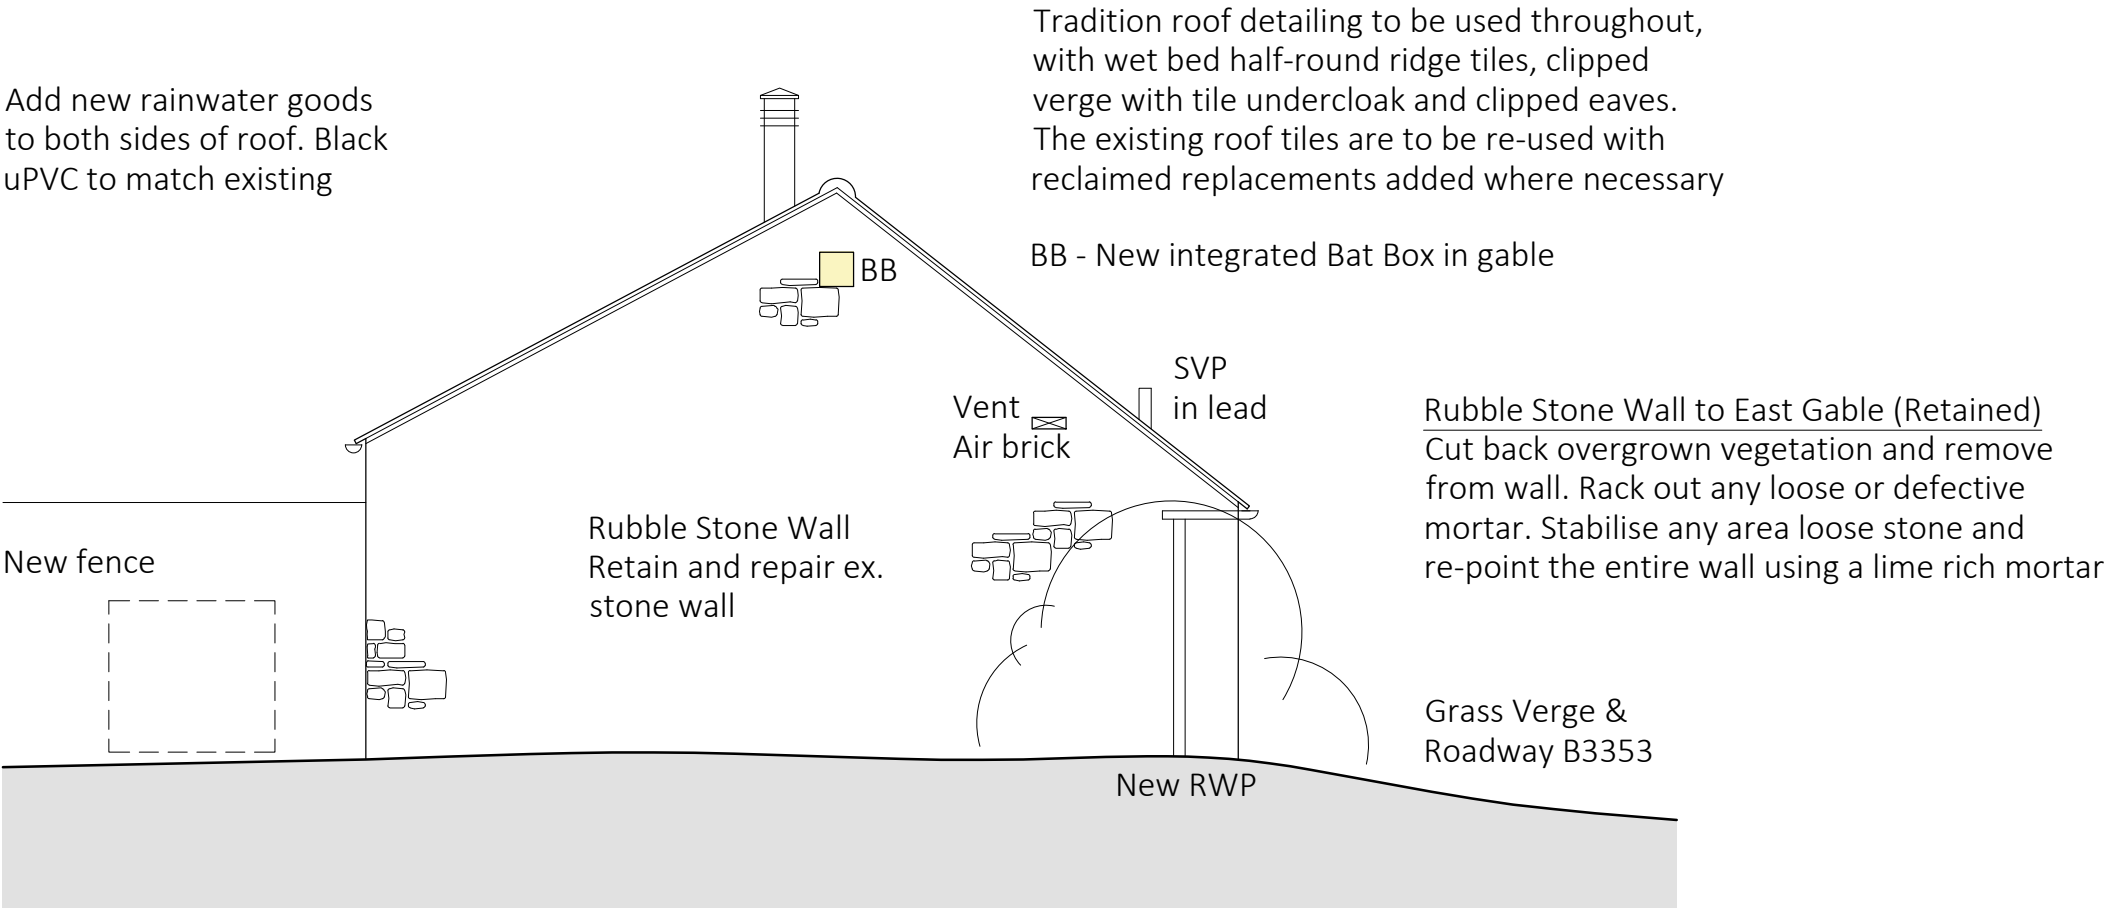

SIDE (EAST) ELEVATION

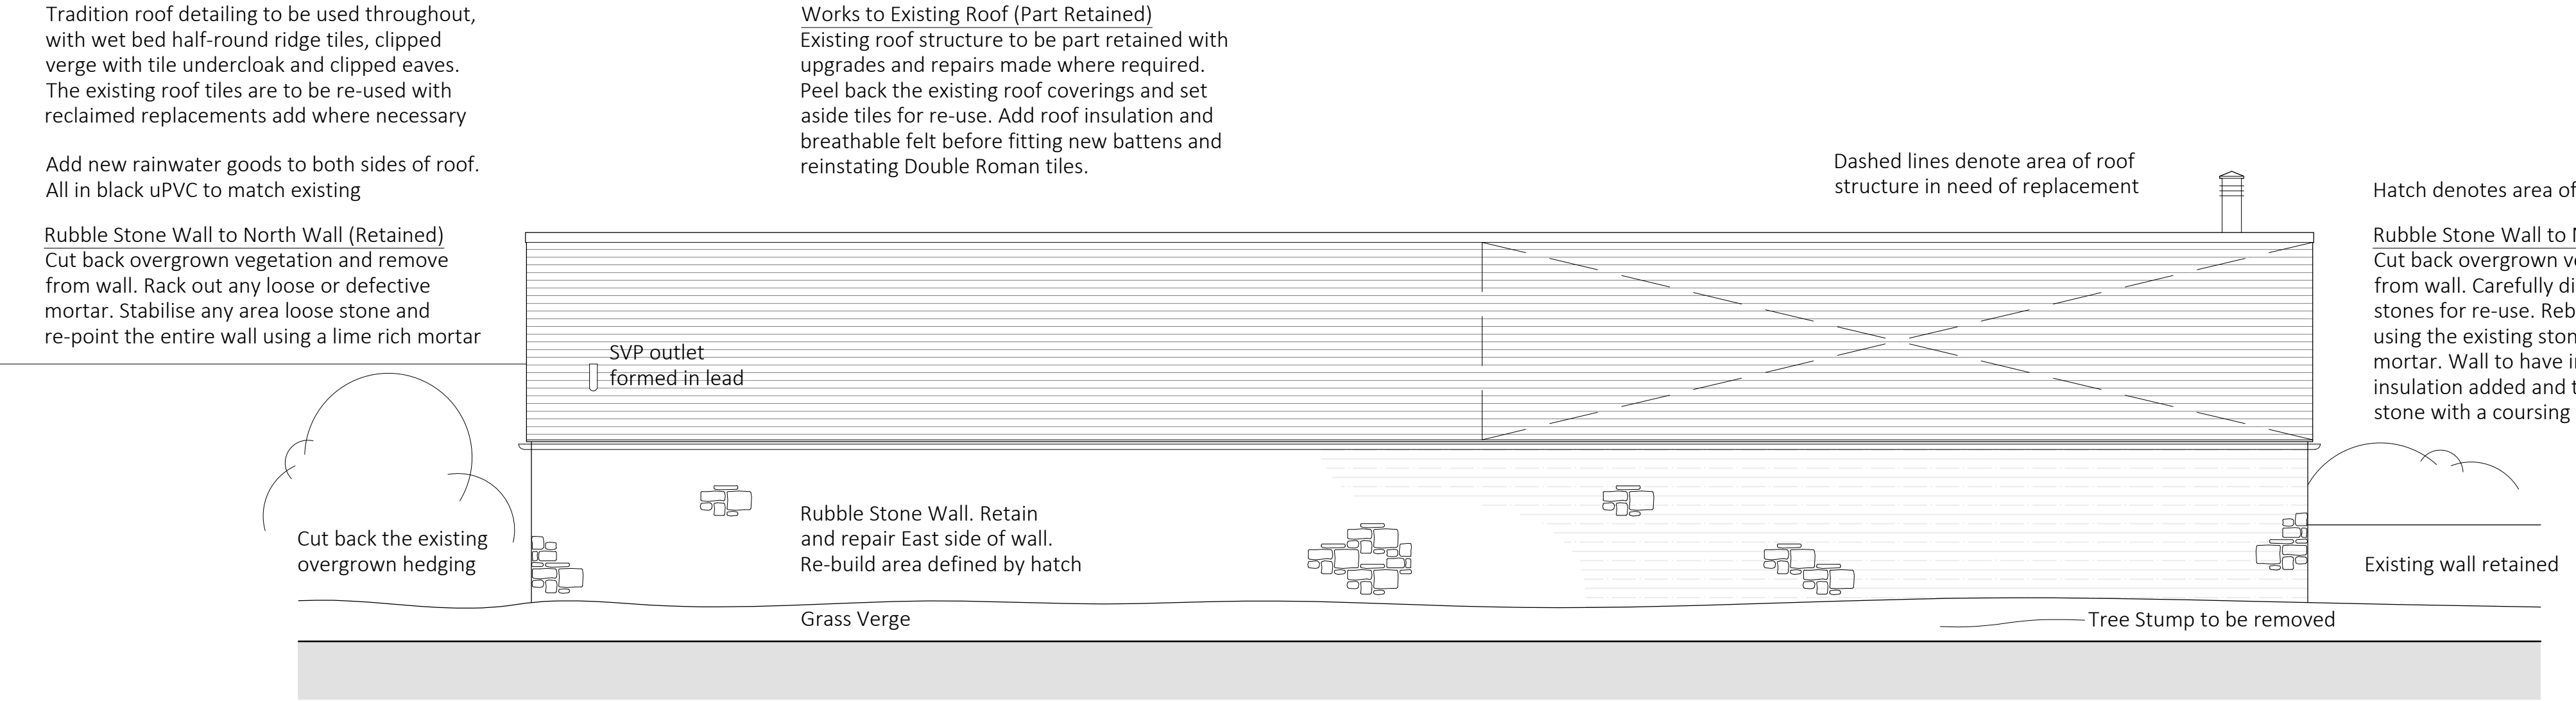


REAR (NORTH) ELEVATION

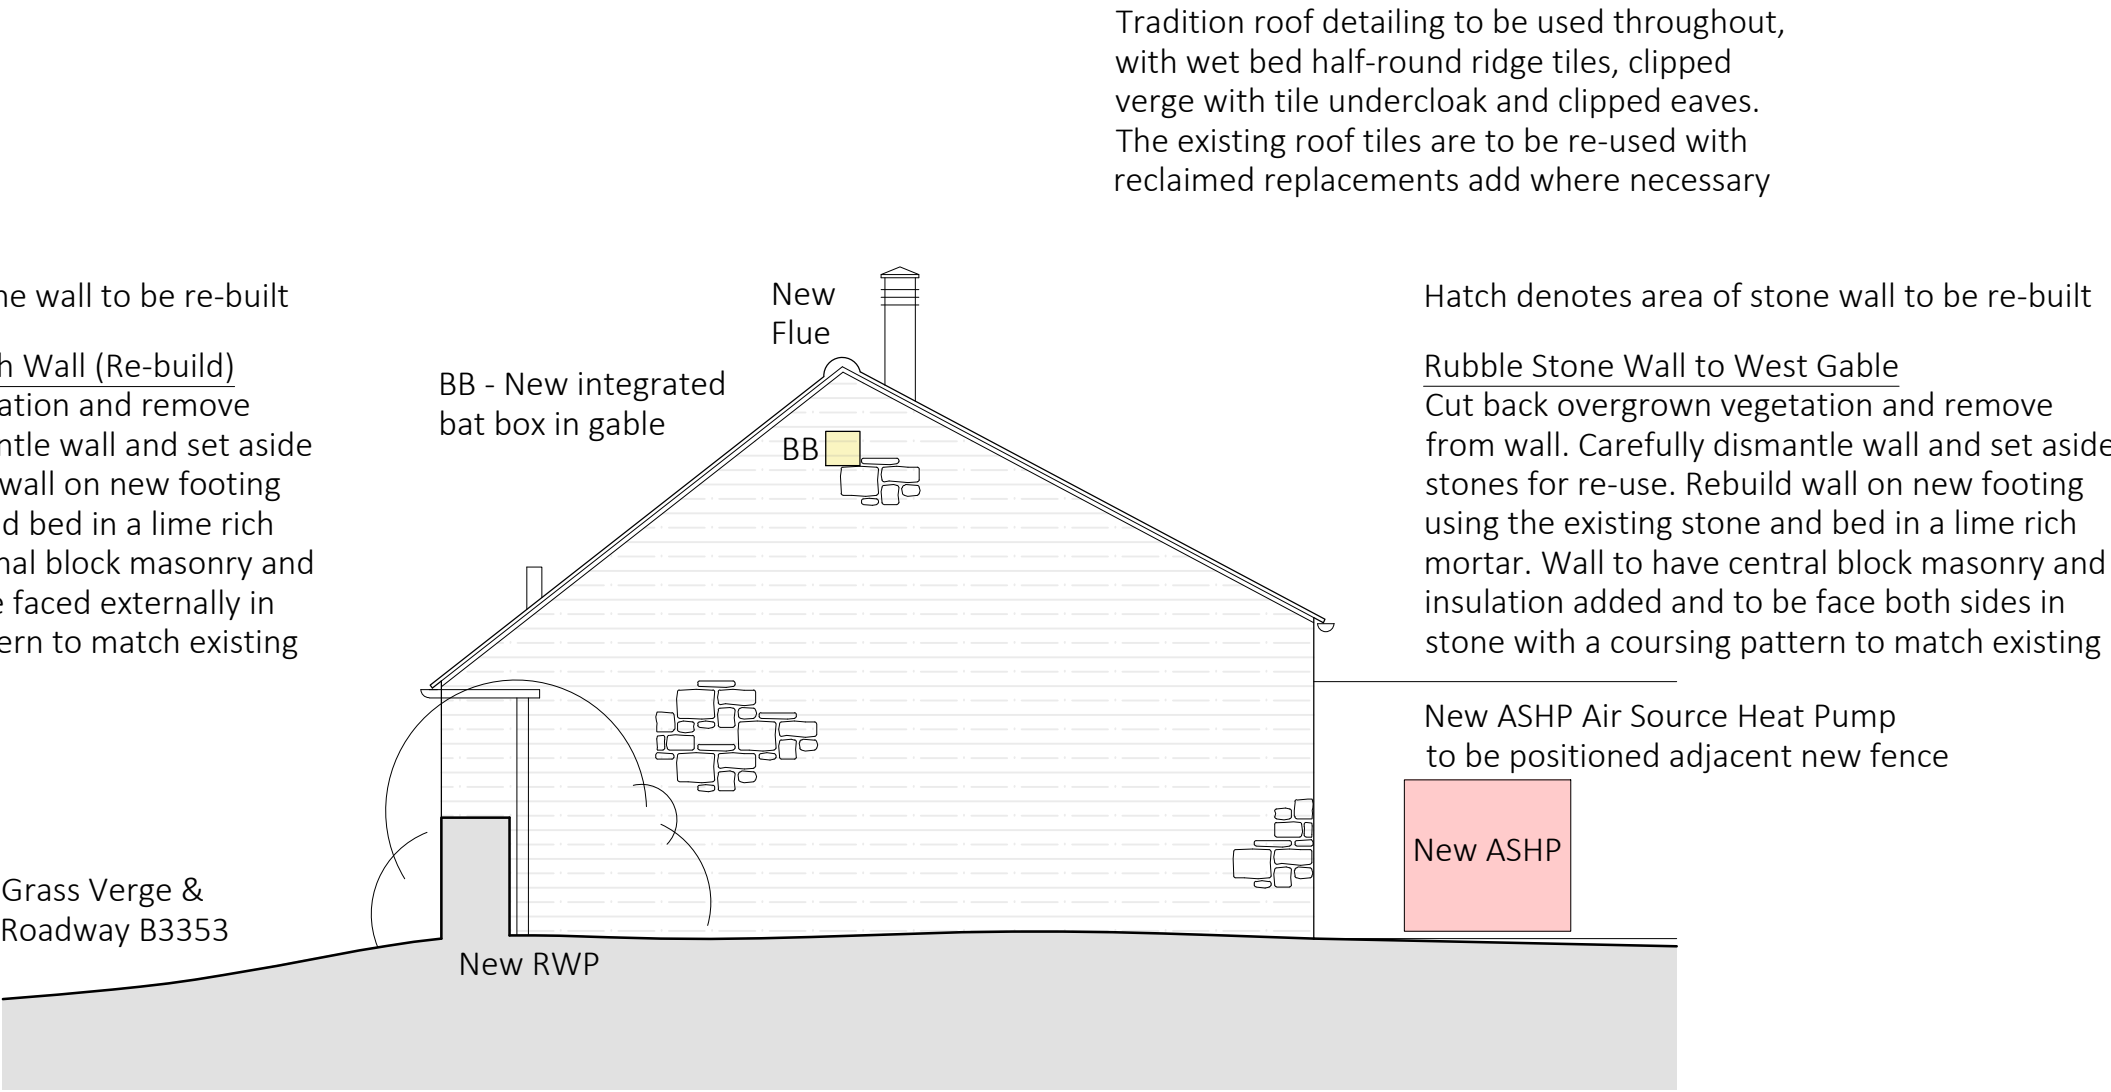

SIDE (WEST) ELEVATION

Ecological Enhancements
BB on Elevation - New integrated Bat Box
2No. one on each gable

Bat box image on the right.
'Verona Built-in Woodstone Bat Box'
<https://www.wildcare.co.uk/vivara-verona-built-in.html>

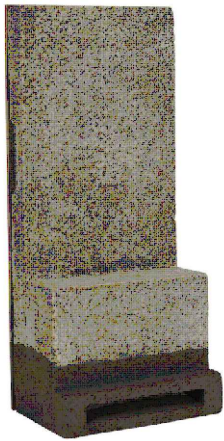

Notes on ASHP - Air Source Heat Pump

Image of a typical Air Source Heat Pump for a medium size property. The exact specification and model is currently unknown. Select of product is dependant on future M&E design and the detail of any green energy grants available at the time of installation. Approximate dimensions based on the above model; 965mm(h) x1100mm(w) x450mm(d)

