


Summer House Elevations

Ecological Mitigation Measures to be in accordance with Wessex Ecology Preliminary Ecological Appraisal Survey Report and Bat Survey Report - see relevant documents for associated details

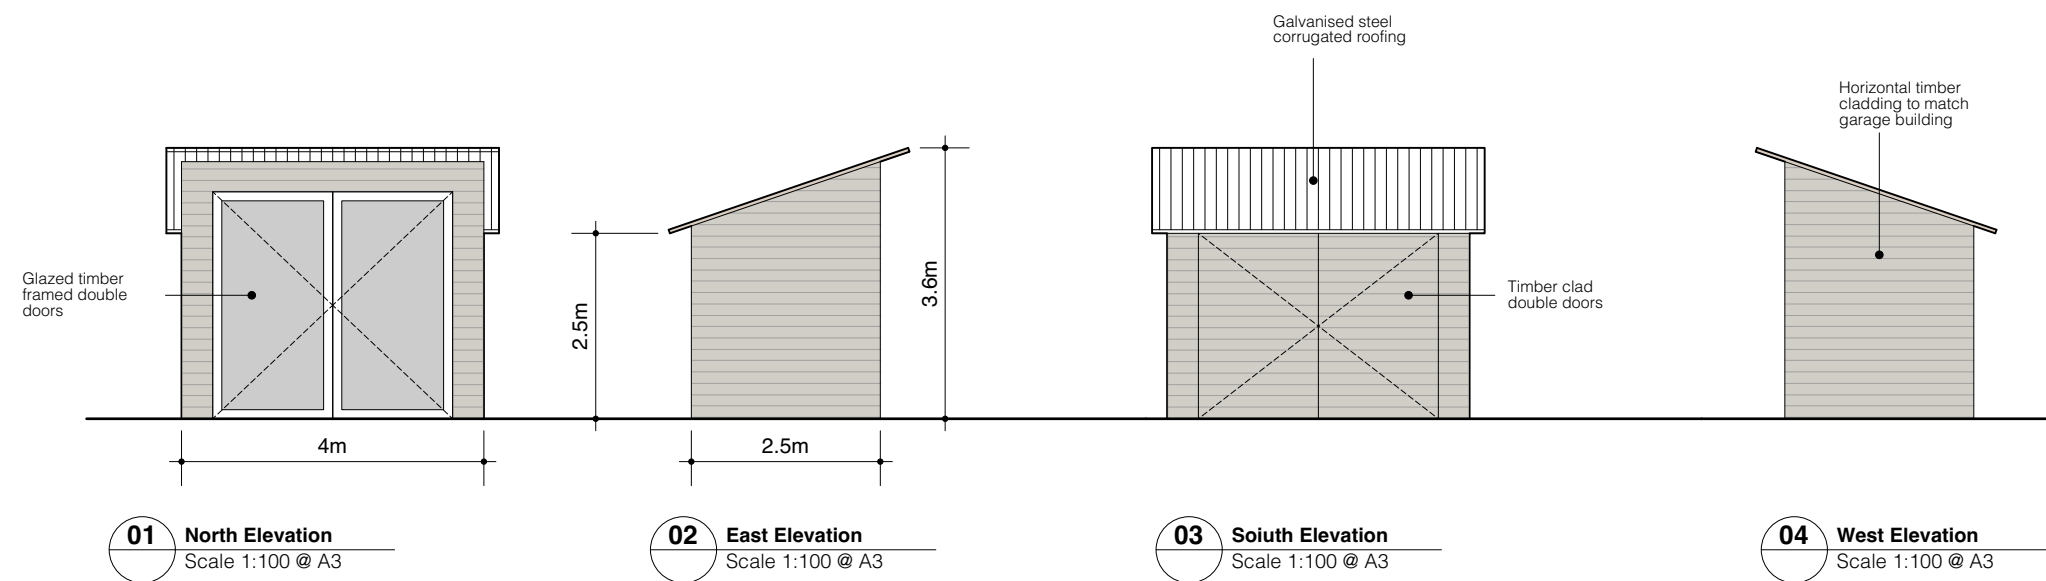

A 22/04/2026 Revised Issue with Ecology Mitigation Measures shown		
REV	DATE	DESCRIPTION
DWG NO	ISSUED	REV
PR-205	April 2026	A
SCALE		
Summer House Elevations	1:100 @ A3	
Wheatlands		JOB NO
Rivar Road, Shalbourne, SN8 3RL		162
Oliver Leech Architects		
www.oliverleech.com // hello@oliverleech.com // 0207 183 7977		
©		