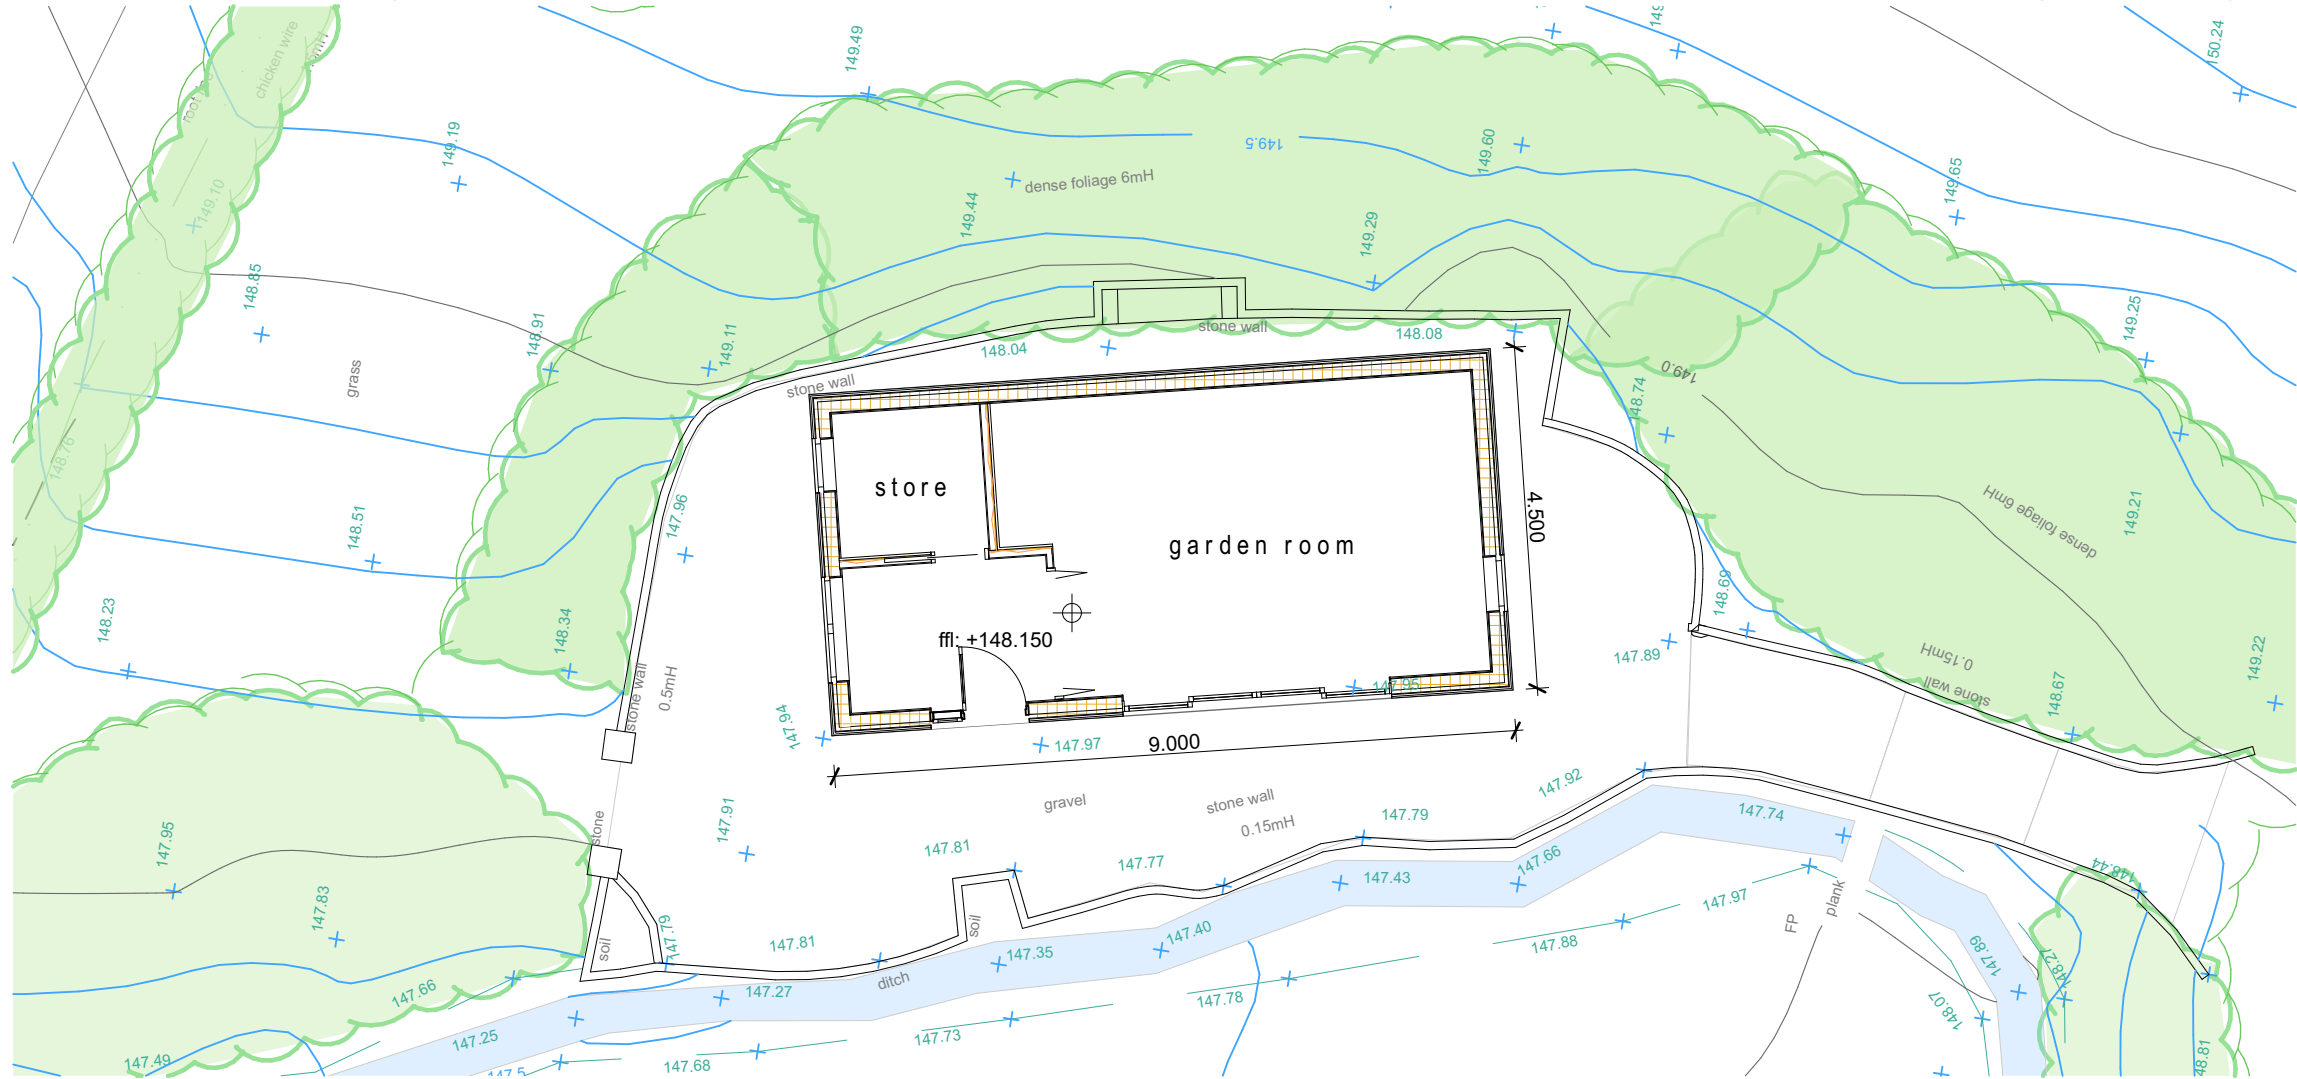


[illegible]

drawing: **993.G.3 rev.B**
 scale: 1:100 issue: 24/04/2026
 date: 24/04/2026 status: scheme
 sheet: **A3**
 filename: 993 Ringbourne 13_4_26.pln