



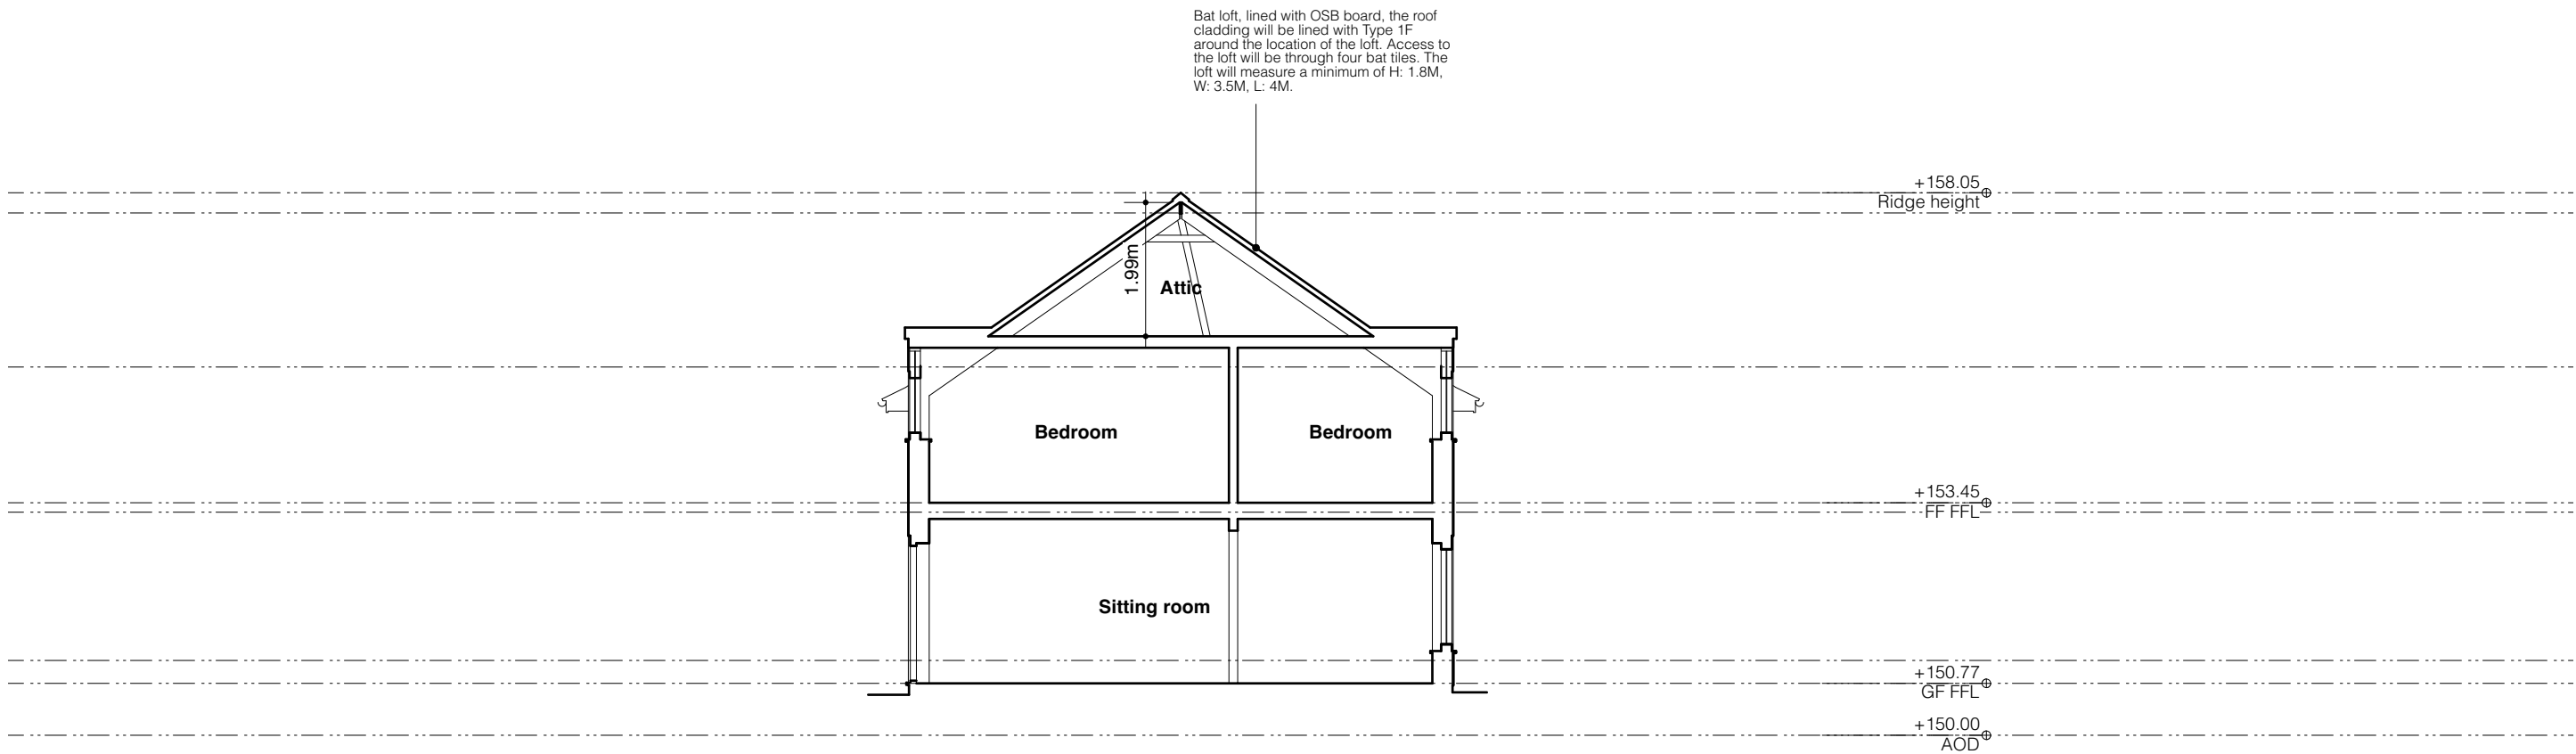

01 Section CC
Scale 1:100 @ A3

Proposed Section CC

Ecological Mitigation Measures to be in accordance with Wessex Ecology Preliminary Ecological Appraisal Survey Report and Bat Survey Report - see relevant documents for associated details

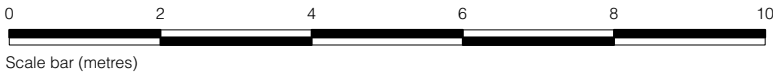

A 22/04/2026 Revised Issue with Ecology Mitigation Measures shown

REV DATE DESCRIPTION

DWG NO	ISSUED	REV
PR-302	April 2026	A

SCALE
Proposed Section CC 1:100 @ A3

JOB NO
Wheatlands 162
Rivar Road, Shalbourne, SN8 3RL