


Longmead, Barrow Street, Mere, Warminster, BA12 6AB

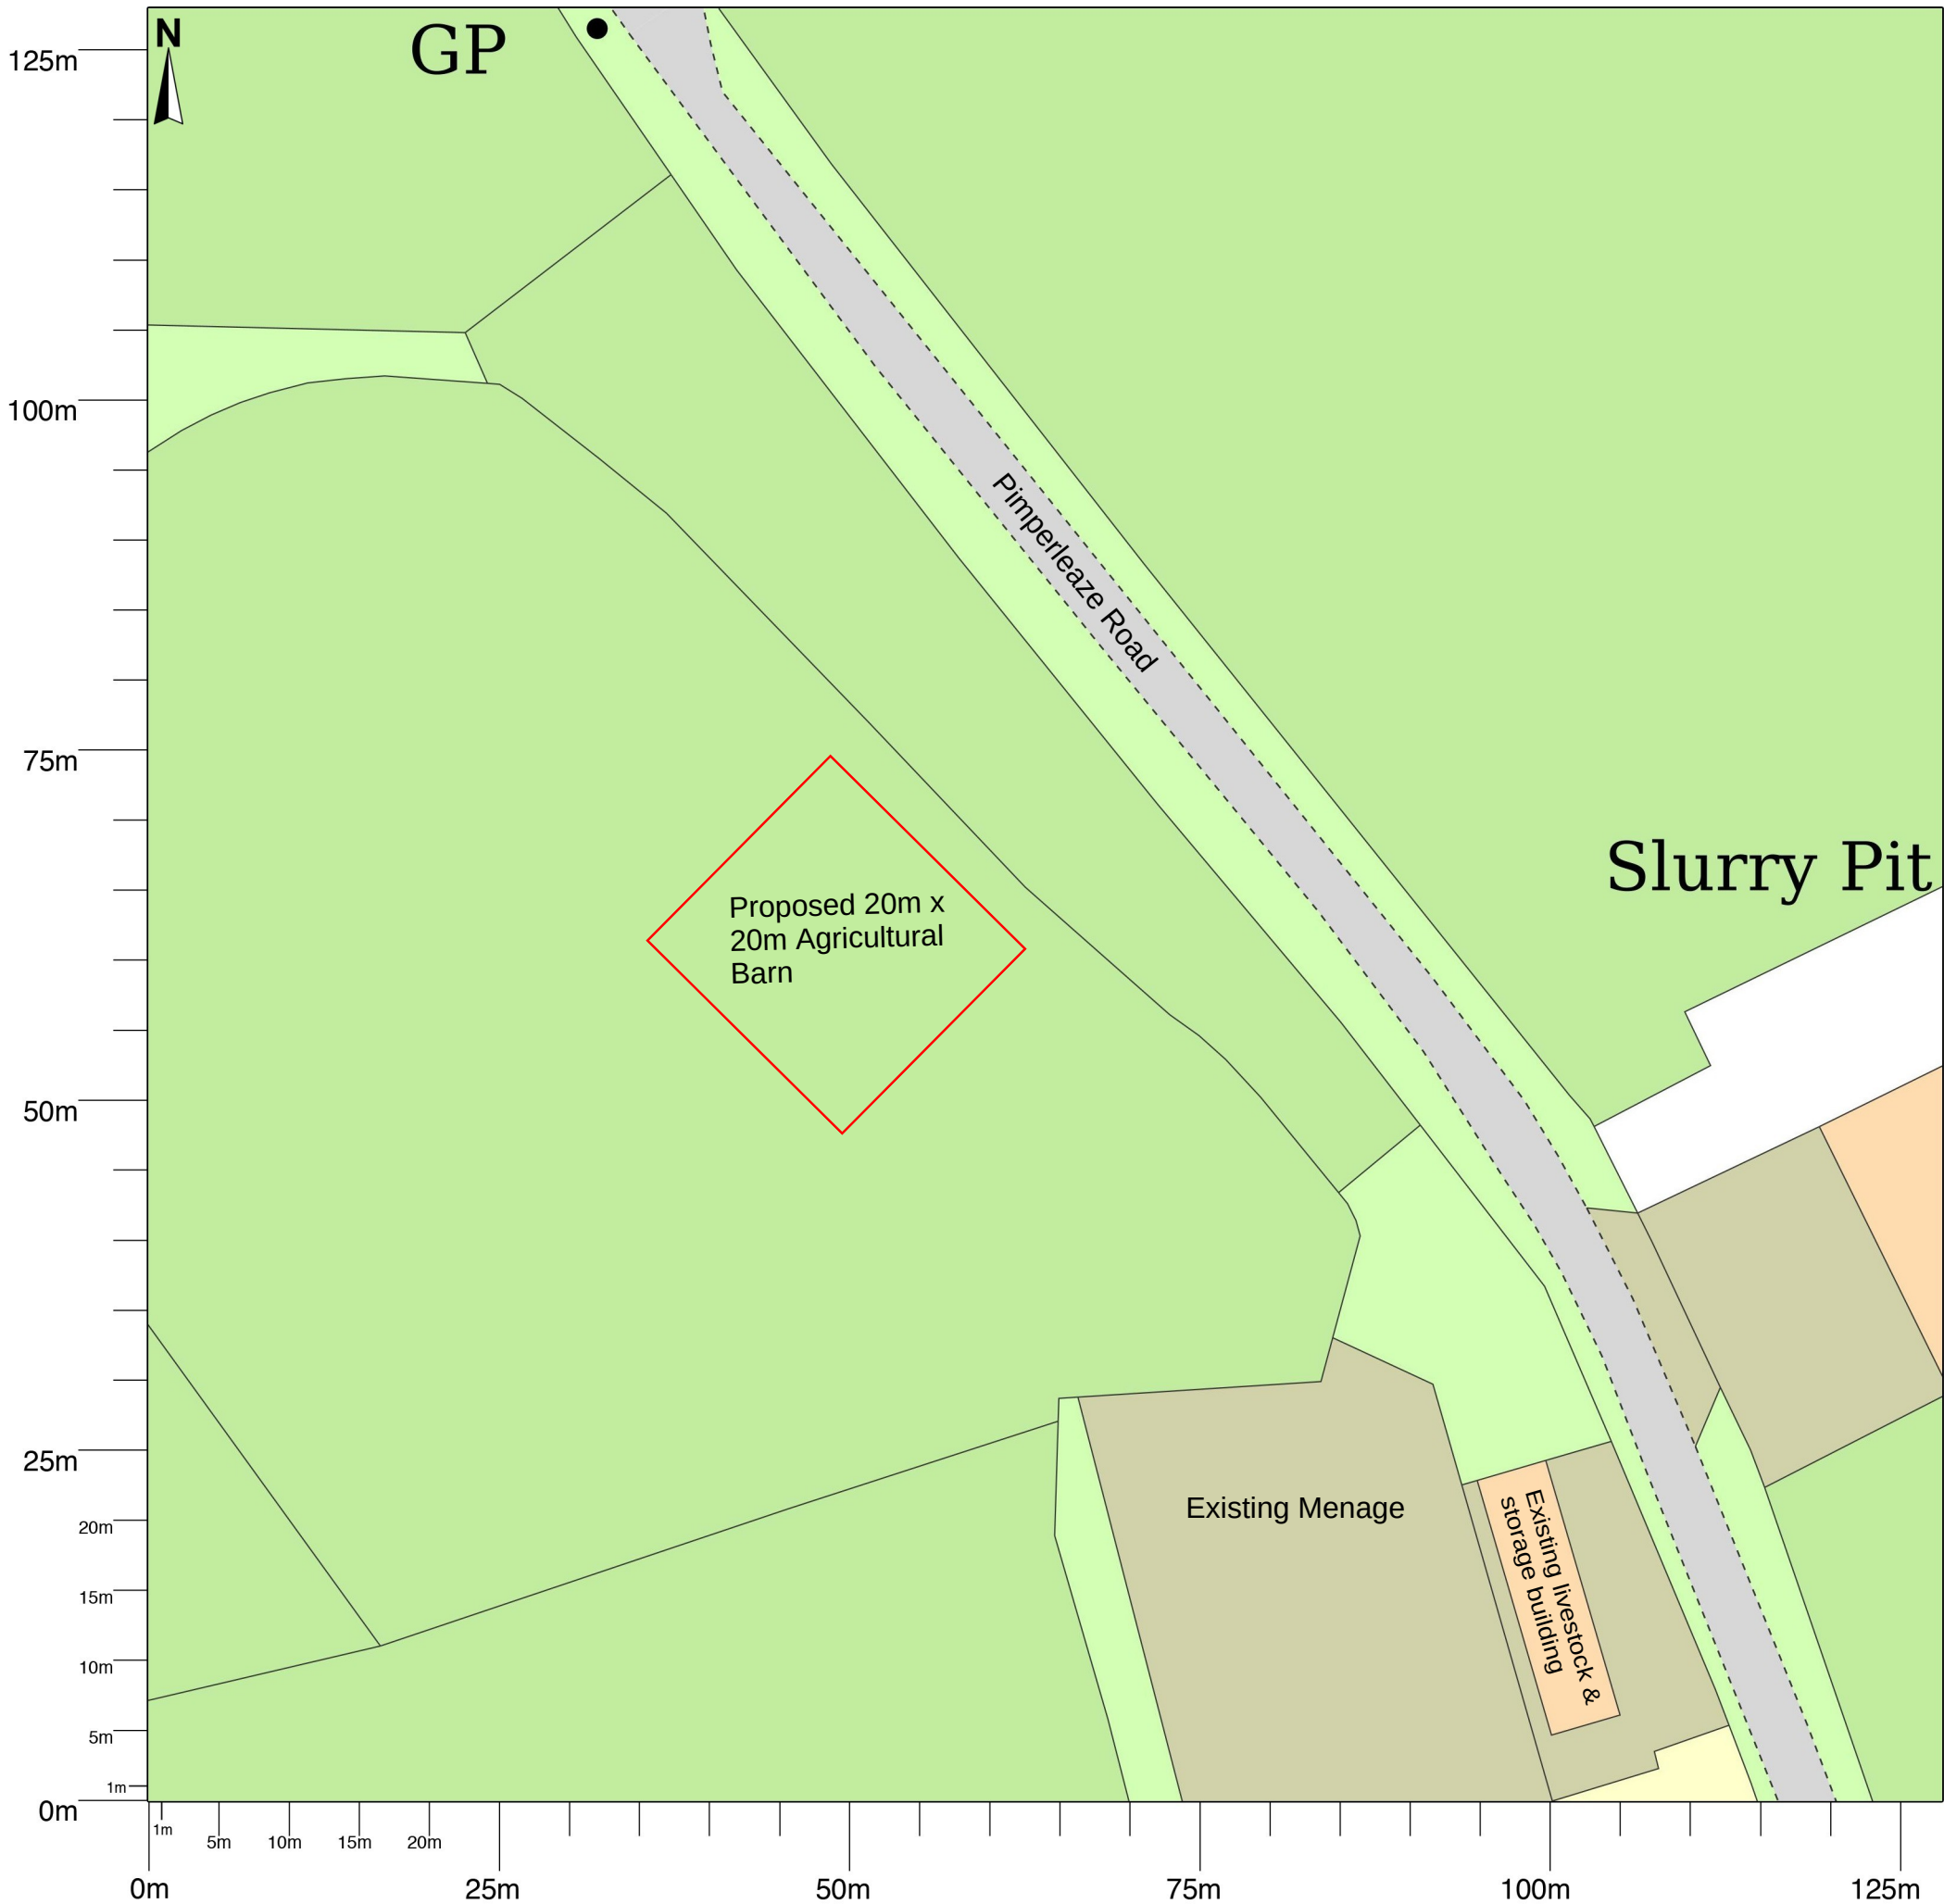

Scale 1:500 at A3

Drawing No. CWGS 01
Proposed Agricultural Barn at Longmead, Barrow Street, BA12 6AB
Red Line Boundary
15th April 2026