


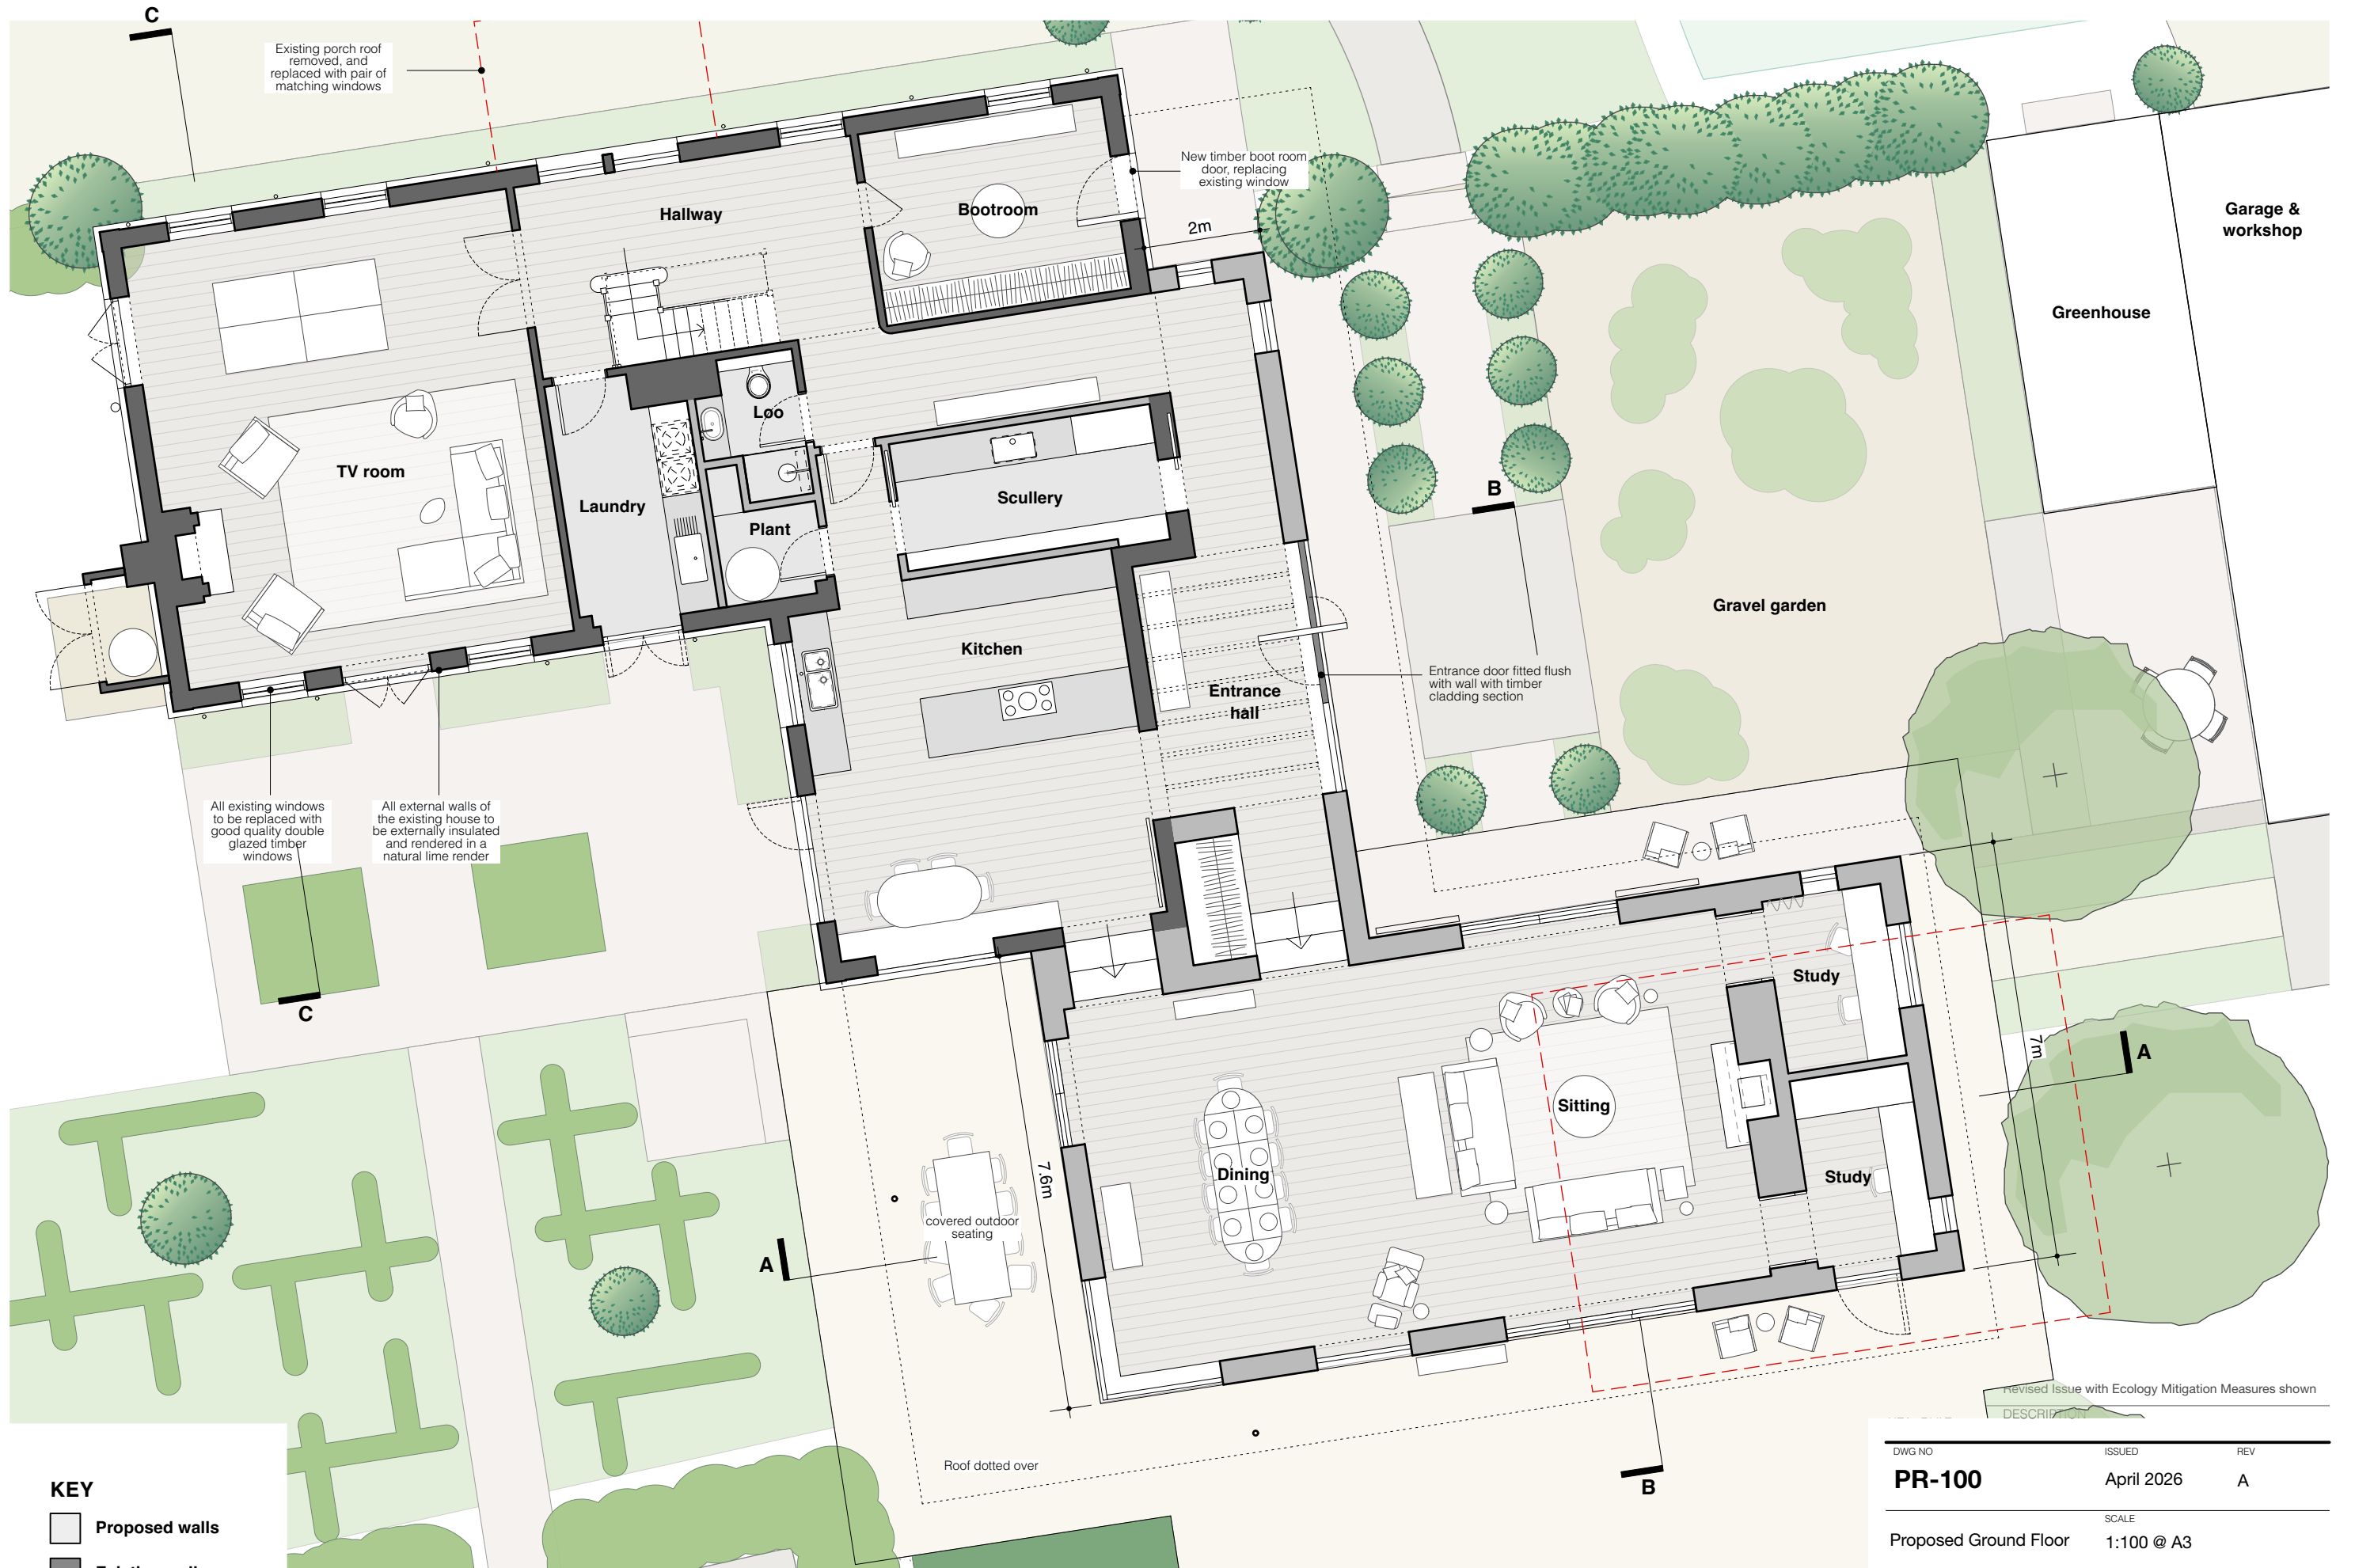

KEY

- Proposed walls
- Existing walls

Proposed Ground Floor

Ecological Mitigation Measures to be in accordance with Wessex Ecology Preliminary Ecological Appraisal Survey Report and Bat Survey Report - see relevant documents for associated details



DWG NO	ISSUED	REV
PR-100	April 2026	A
SCALE		
Proposed Ground Floor	1:100 @ A3	
JOB NO		
Wheatlands	162	
Rivar Road, Shalbourne, SN8 3RL		

Oliver Leech Architects

www.oliverleech.com // hello@oliverleech.com // 0207 183 7977

©