




01 Section BB
Scale 1:100 @ A3

Proposed Section BB

Ecological Mitigation Measures to be in accordance with Wessex Ecology Preliminary Ecological Appraisal Survey Report and Bat Survey Report - see relevant documents for associated details

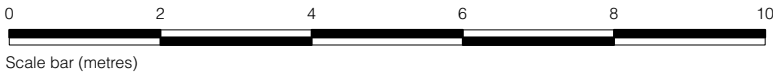

A 22/04/2026 Revised Issue with Ecology Mitigation Measures shown		
REV	DATE	DESCRIPTION
DWG NO	ISSUED	REV
PR-301	April 2026	A
Proposed Section BB		SCALE
		1:100 @ A3
Wheatlands		JOB NO
Rivar Road, Shalbourne, SN8 3RL		162