

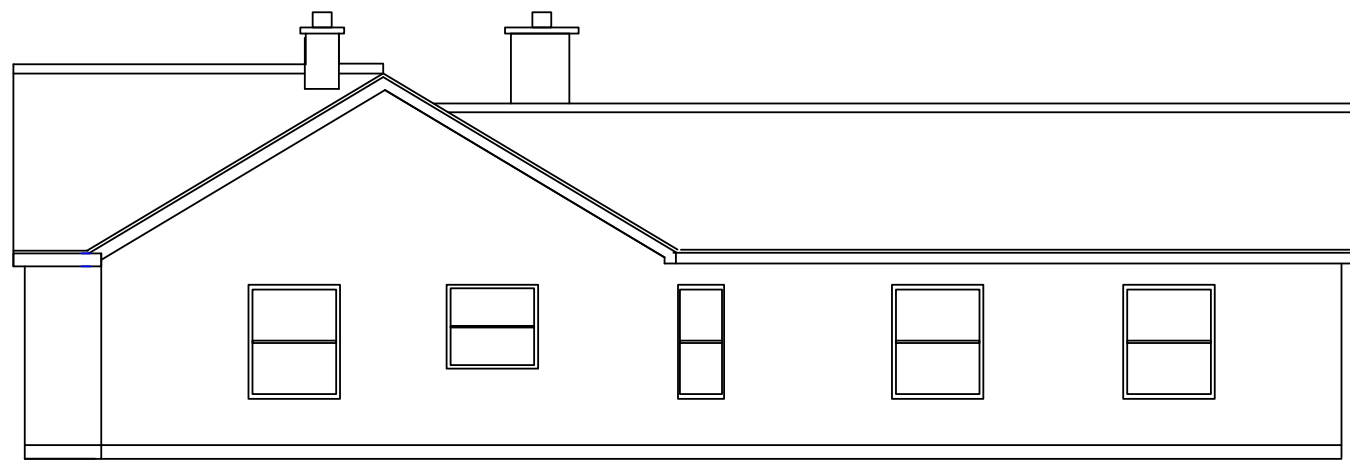


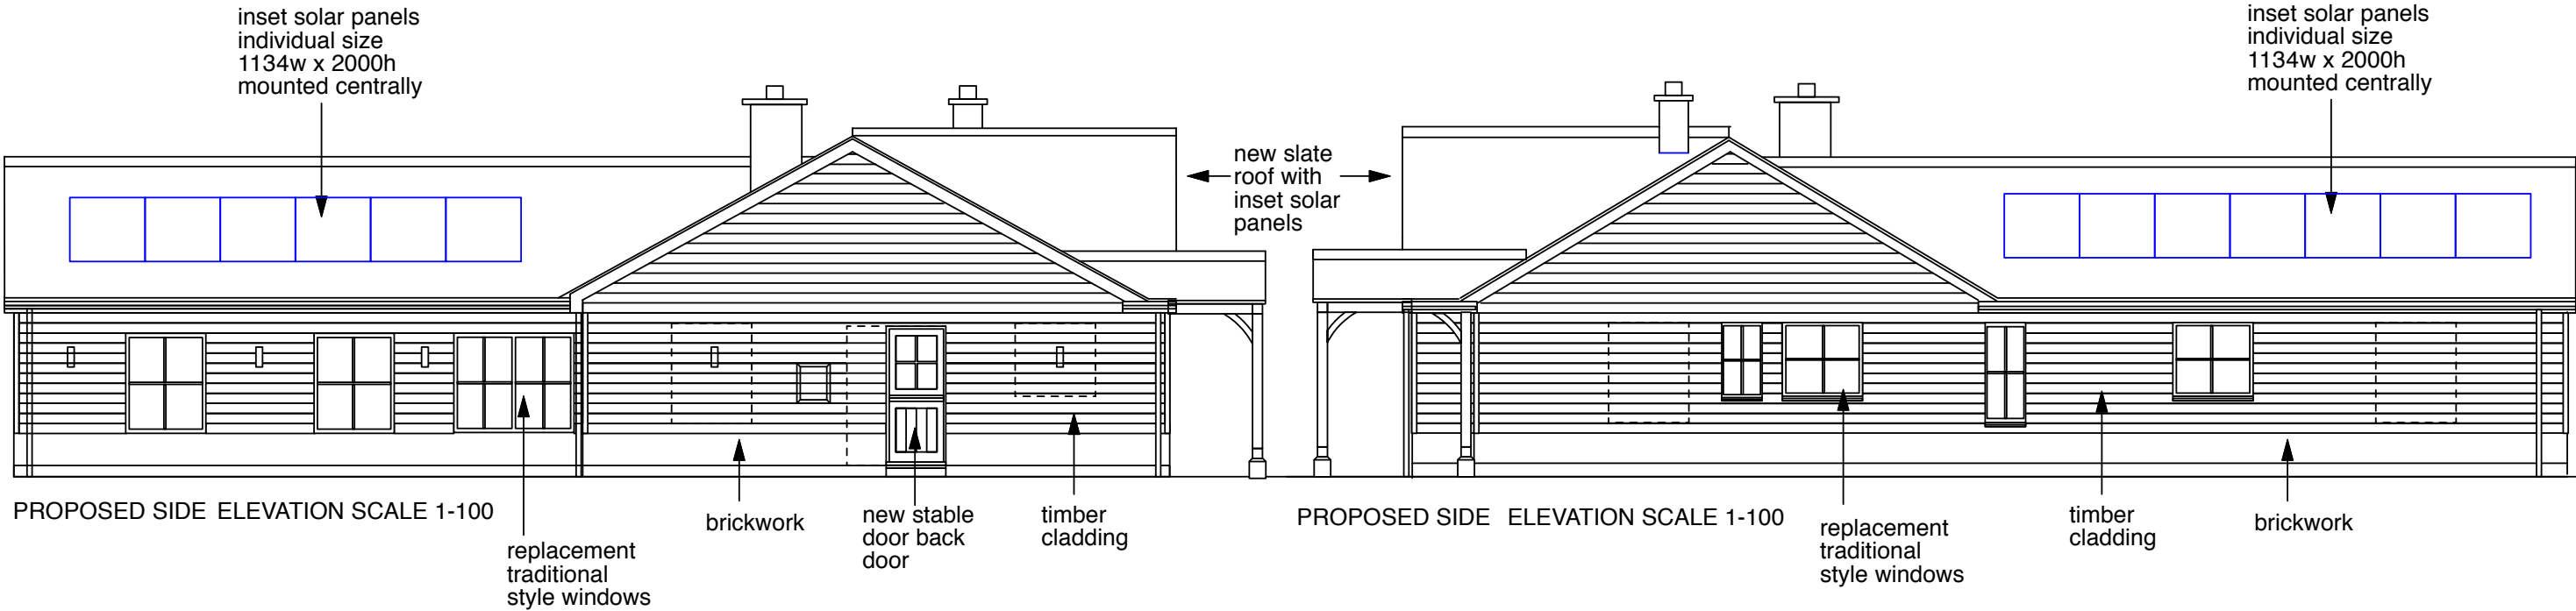


EXISTING SIDE ELEVATION SCALE 1-100

EXISTING SIDE ELEVATION SCALE 1-100

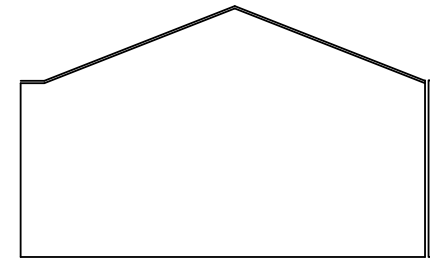


PROPOSED SIDE SECTION SCALE 1-100

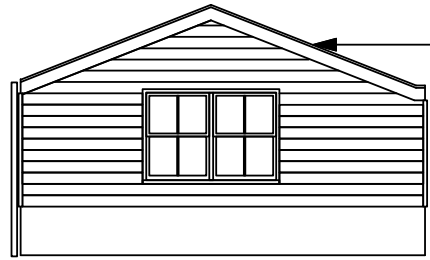


PROPOSED SIDE GARAGE ELEVATION SCALE 1-100

new slate roof and timber cladding to existing garage block.

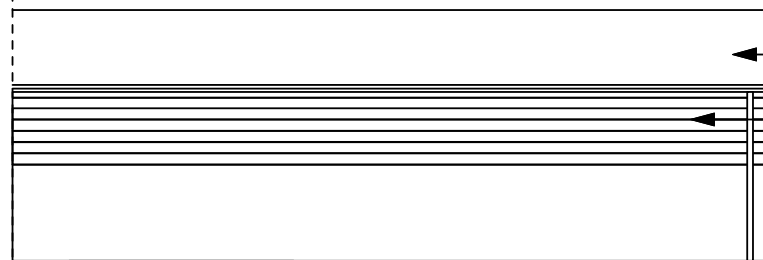


PROPOSED REAR OF GARAGE & WORK SHOP ELEVATION SCALE 1-100

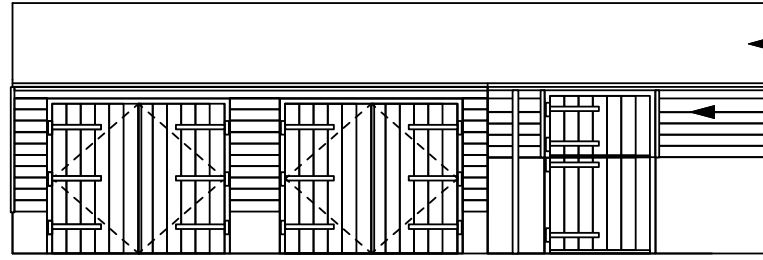


PROPOSED FRONT OF GARAGE & WORK SHOP ELEVATION SCALE 1-100

new slate roof and timber cladding to existing garage block.

new slate roof and timber cladding to existing garage block.

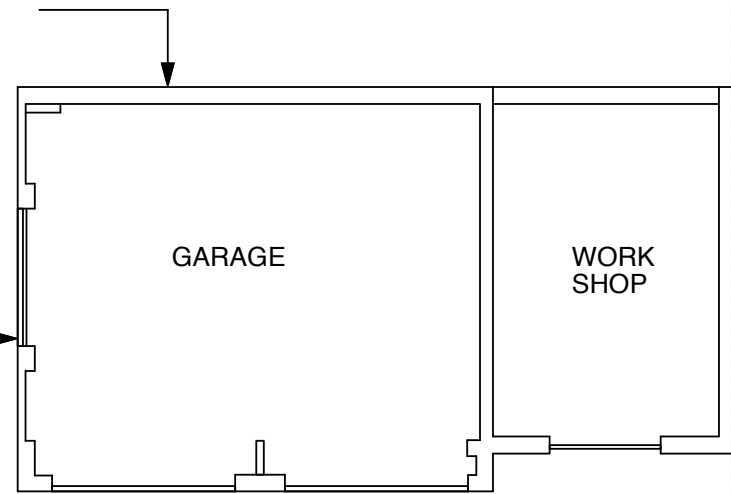

PROPOSED PLAN SCALE 1-100

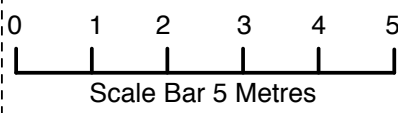

PAGE SIZE A3

Address 36 Cherry Orchard Rd West Molesey Surrey KT81QZ		c : Todd Chappell t : 07525061878 e : toddchap2000@yahoo.co.uk	CLIENT Mr Chappell	SECTION TITLE 1 The Paddocks, Butts Lane, Steeple Ashton, Wiltshire BA14 6ET	DRAWING TITLE Existing Elevations and Proposed Elevations	SCALE 1-100 @ A3	SECTION N° 01	DRAWING N° 03C	REV.
---	--	--	-----------------------	---	---	---------------------	-------------------------	--------------------------	------