


OS LOCATION PLAN - SCALE 1:200@A1

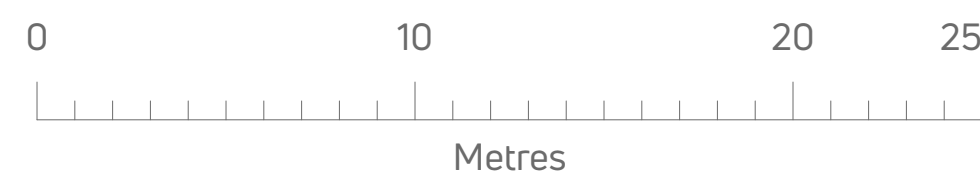

PROPOSED CONVERSION & EXTENSION
THE HOUSE
WEBBS HILL
MINETY
WILTS
SN16 9QG

Drawing no: 3030/02