



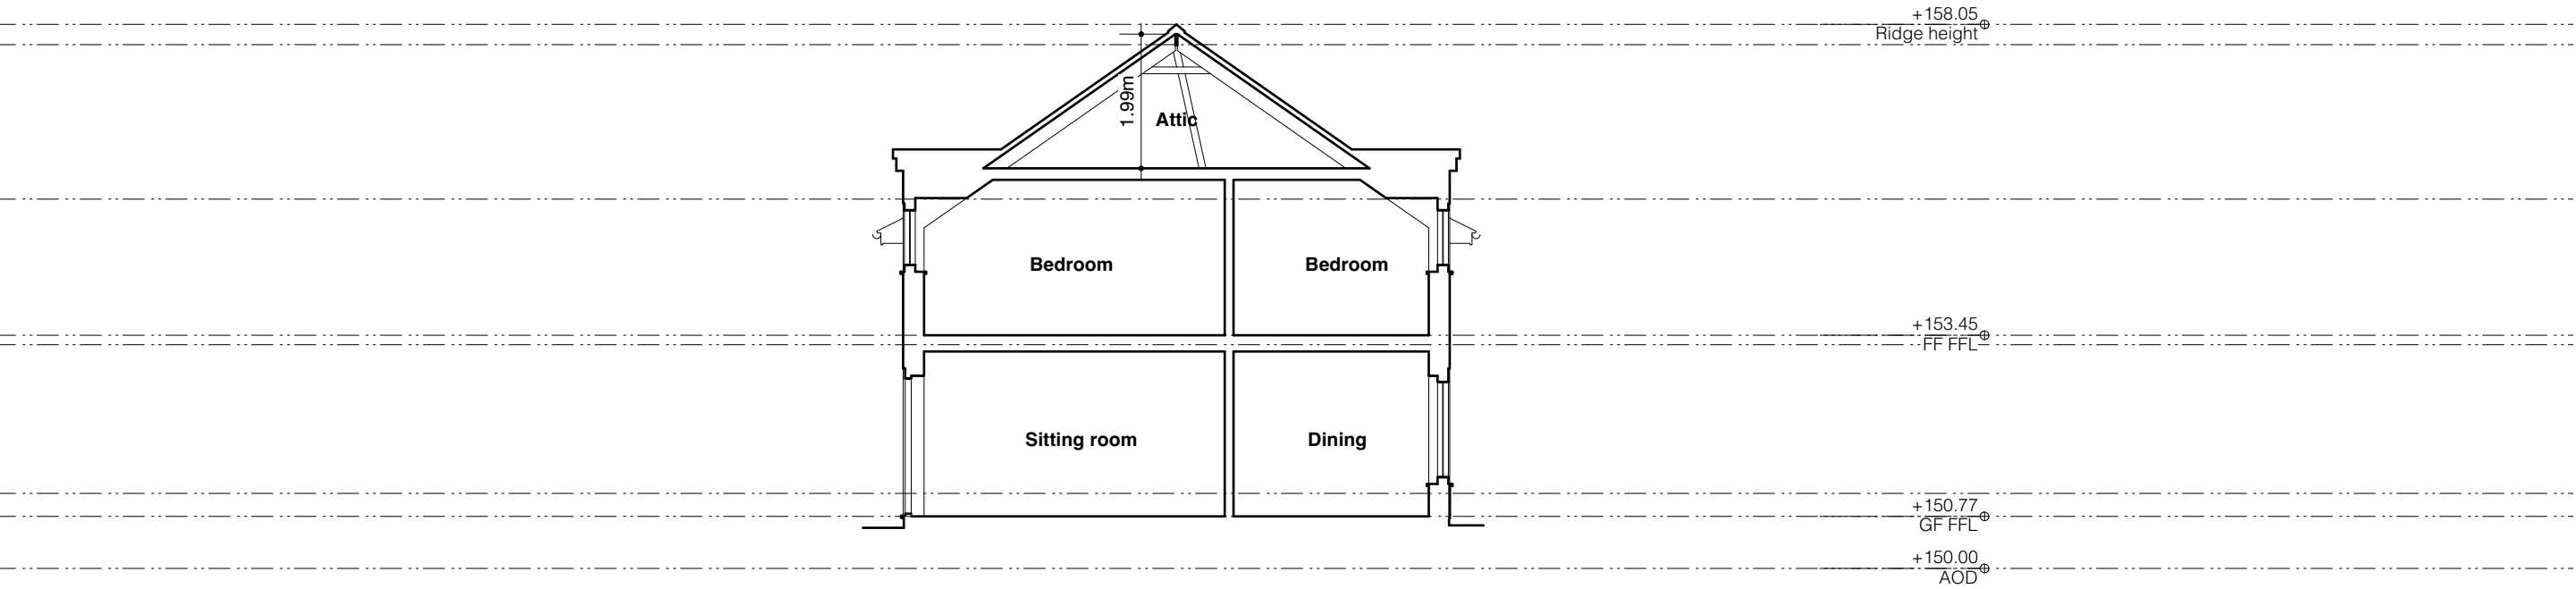

01 Section CC
Scale 1:100 @ A3

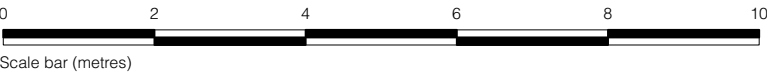

A 22/04/2026 Revised Issue with Ecology Mitigation Measures shown		
REV	DATE	DESCRIPTION
DWG NO	ISSUED	REV
EX-300	April 2026	A
Existing Section CC		SCALE
		1:100 @ A3
Wheatlands		JOB NO
Rivar Road, Shalbourne, SN8 3RL		162

Existing Section CC