


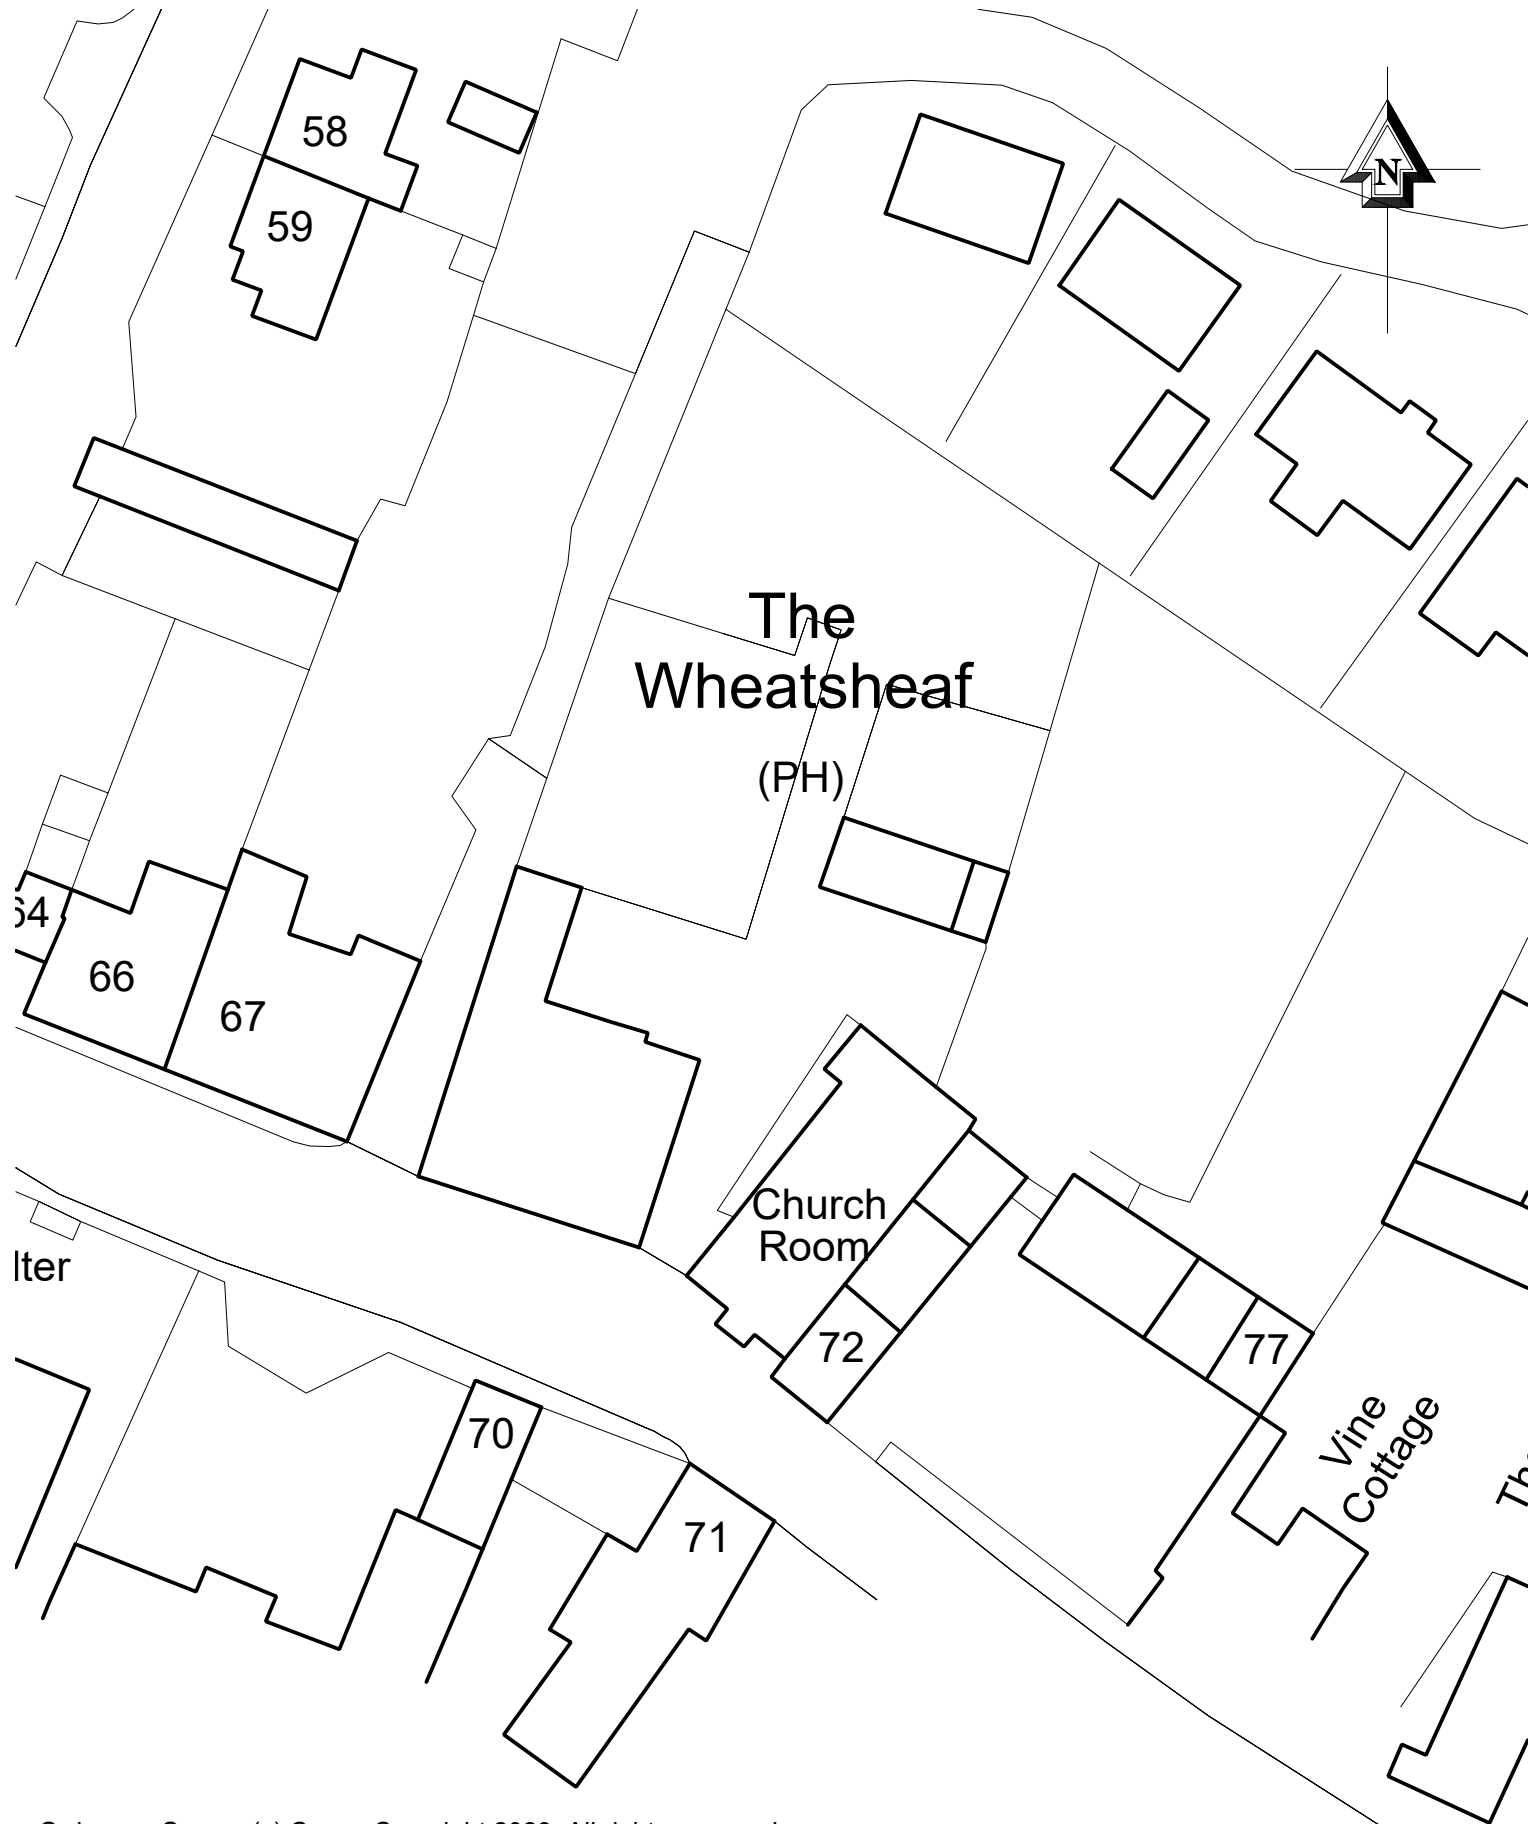

Ordnance Survey (c) Crown Copyright 2023. All rights reserved.
Licence number 100022432

B	03/05/23	ARW	ARW	Houses to the North of the site indicated
A	22/02/23	HB	ARW	PLANNING ISSUE
REV	DATE	DRWN	CHKD	REVISION DETAILS

© Harrison & Pitt Architects Ltd



HPA
CHARTERED
ARCHITECTS

29 CASTLE HILL,
LANCASTER
LA1 1YN

01524 32479
hpa@hpa.ltd
www.hpa.ltd

PROJECT TITLE
The Wheatsheaf
Chilton Foliat
Wiltshire, RG17 0TE

CLIENT
Mr A. Gott



DO NOT SCALE SITE DIMS FROM THIS DRAWING

DRAWING TITLE
Block Plan

DRAWING STATUS
PLANNING
DRAWING No.
2398-003

REVISION
B

SCALE : 1:500 @ A4
DATE : February 2023
DRAWN : HB
CHECKED : ARW