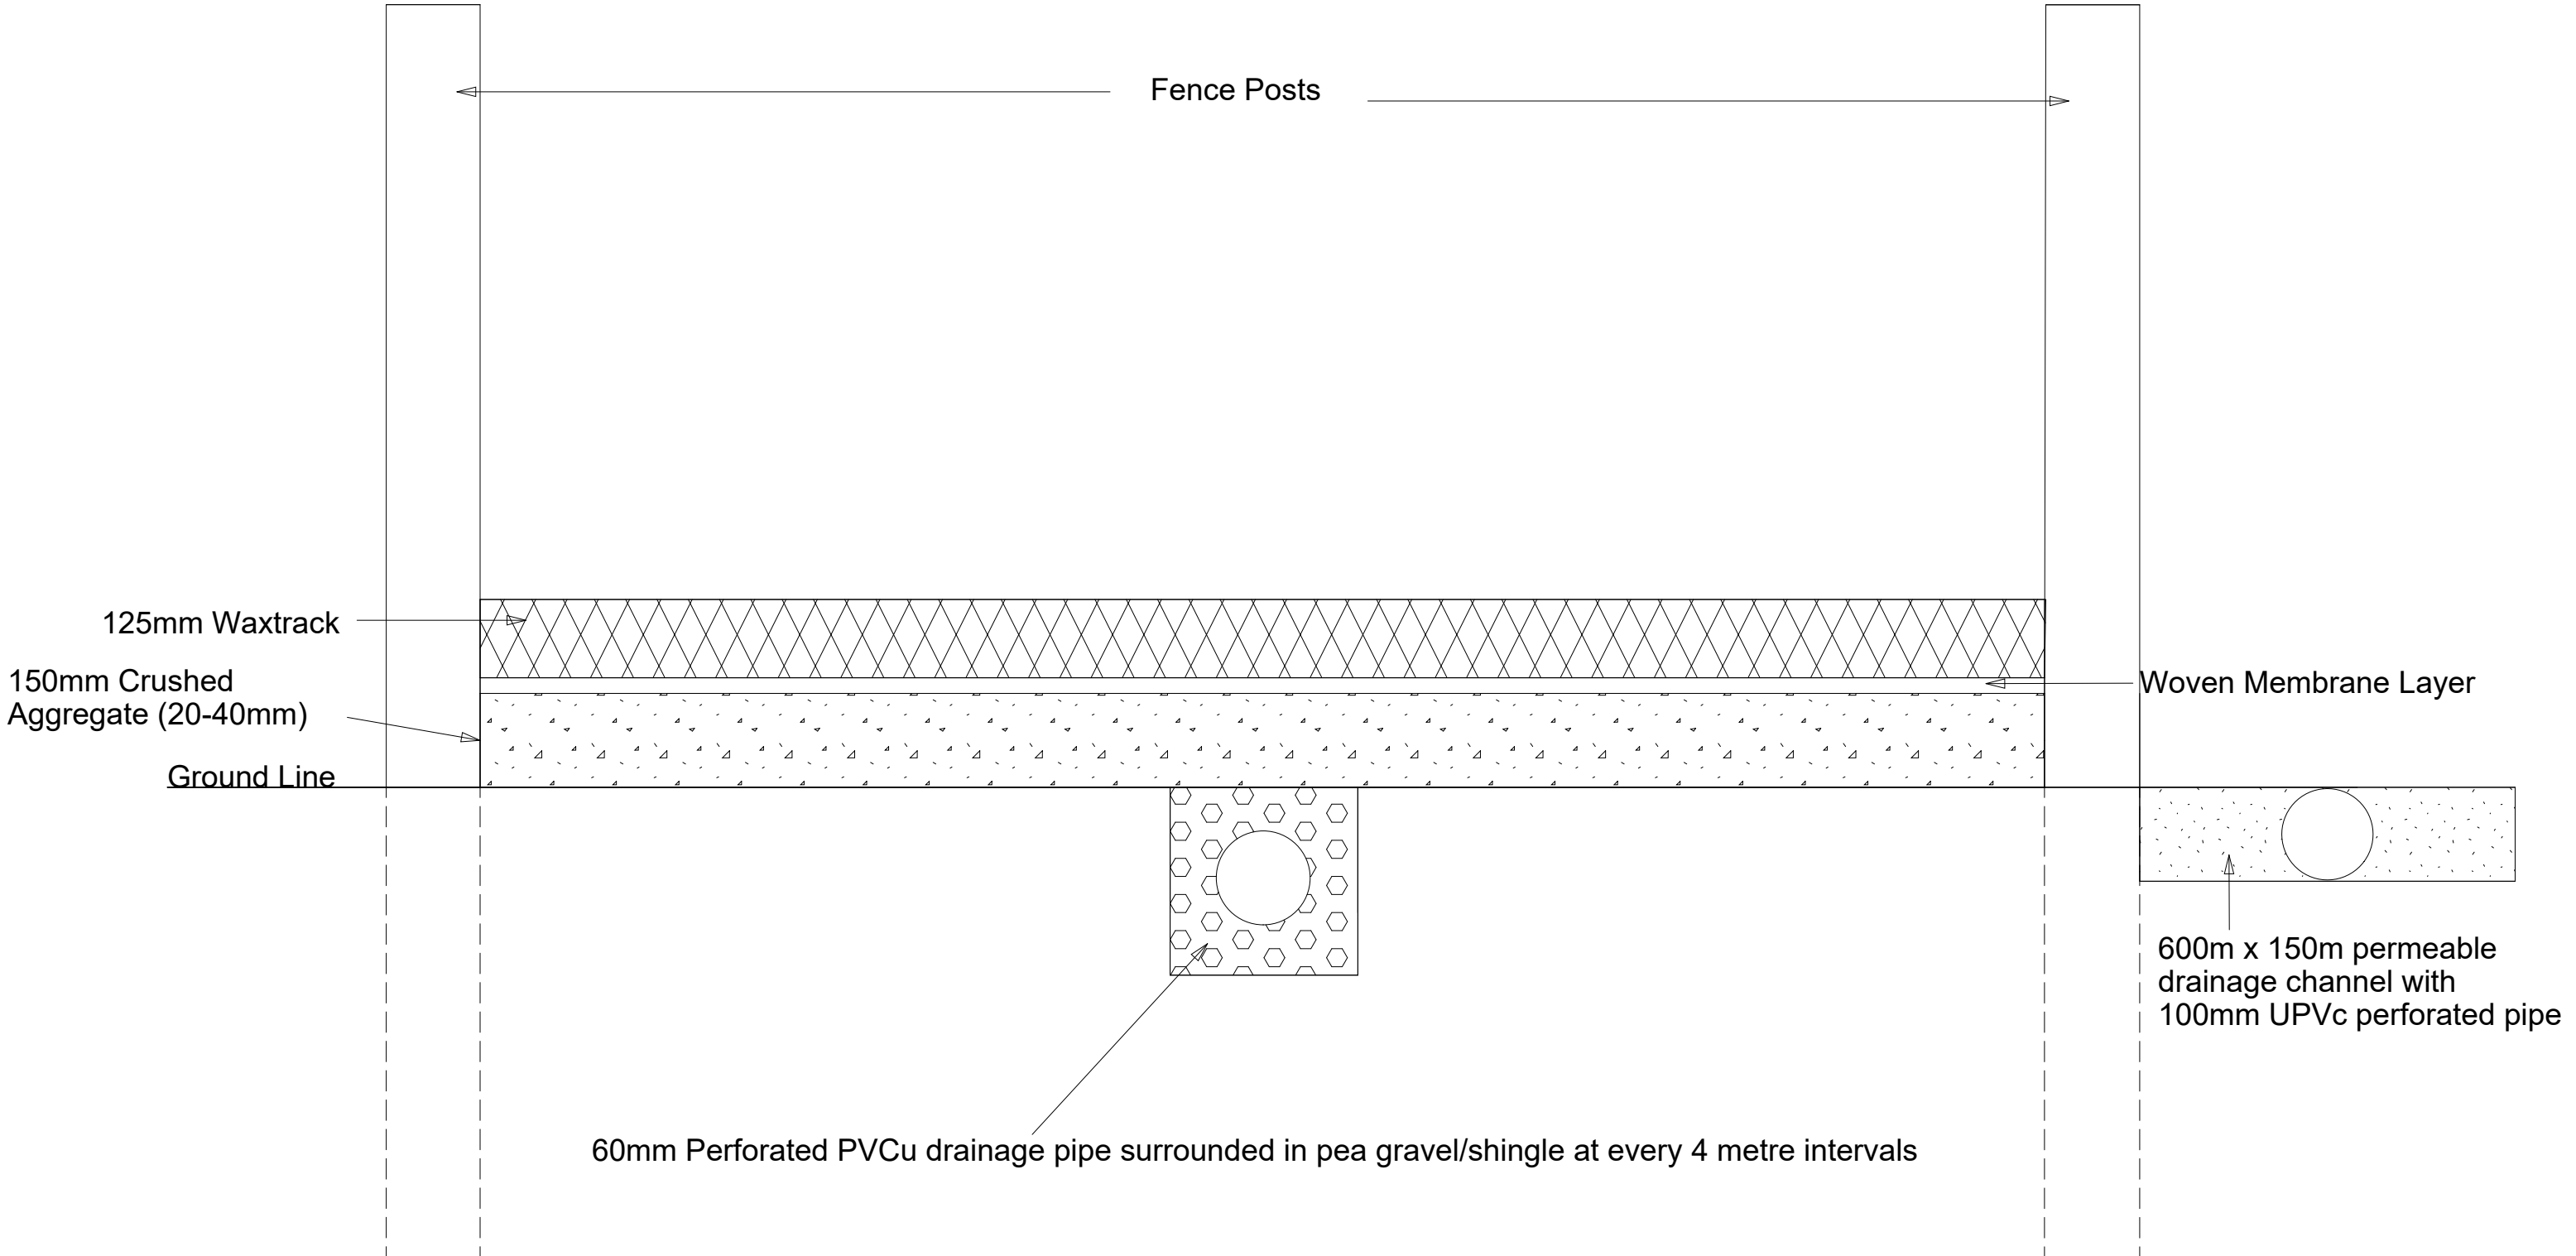


Title: Proposed Arena Site Section
Client: Mr M Pockett
Site: 46 Malmesbury Road
Date: April 2026
Scale: 1:10 at A3