



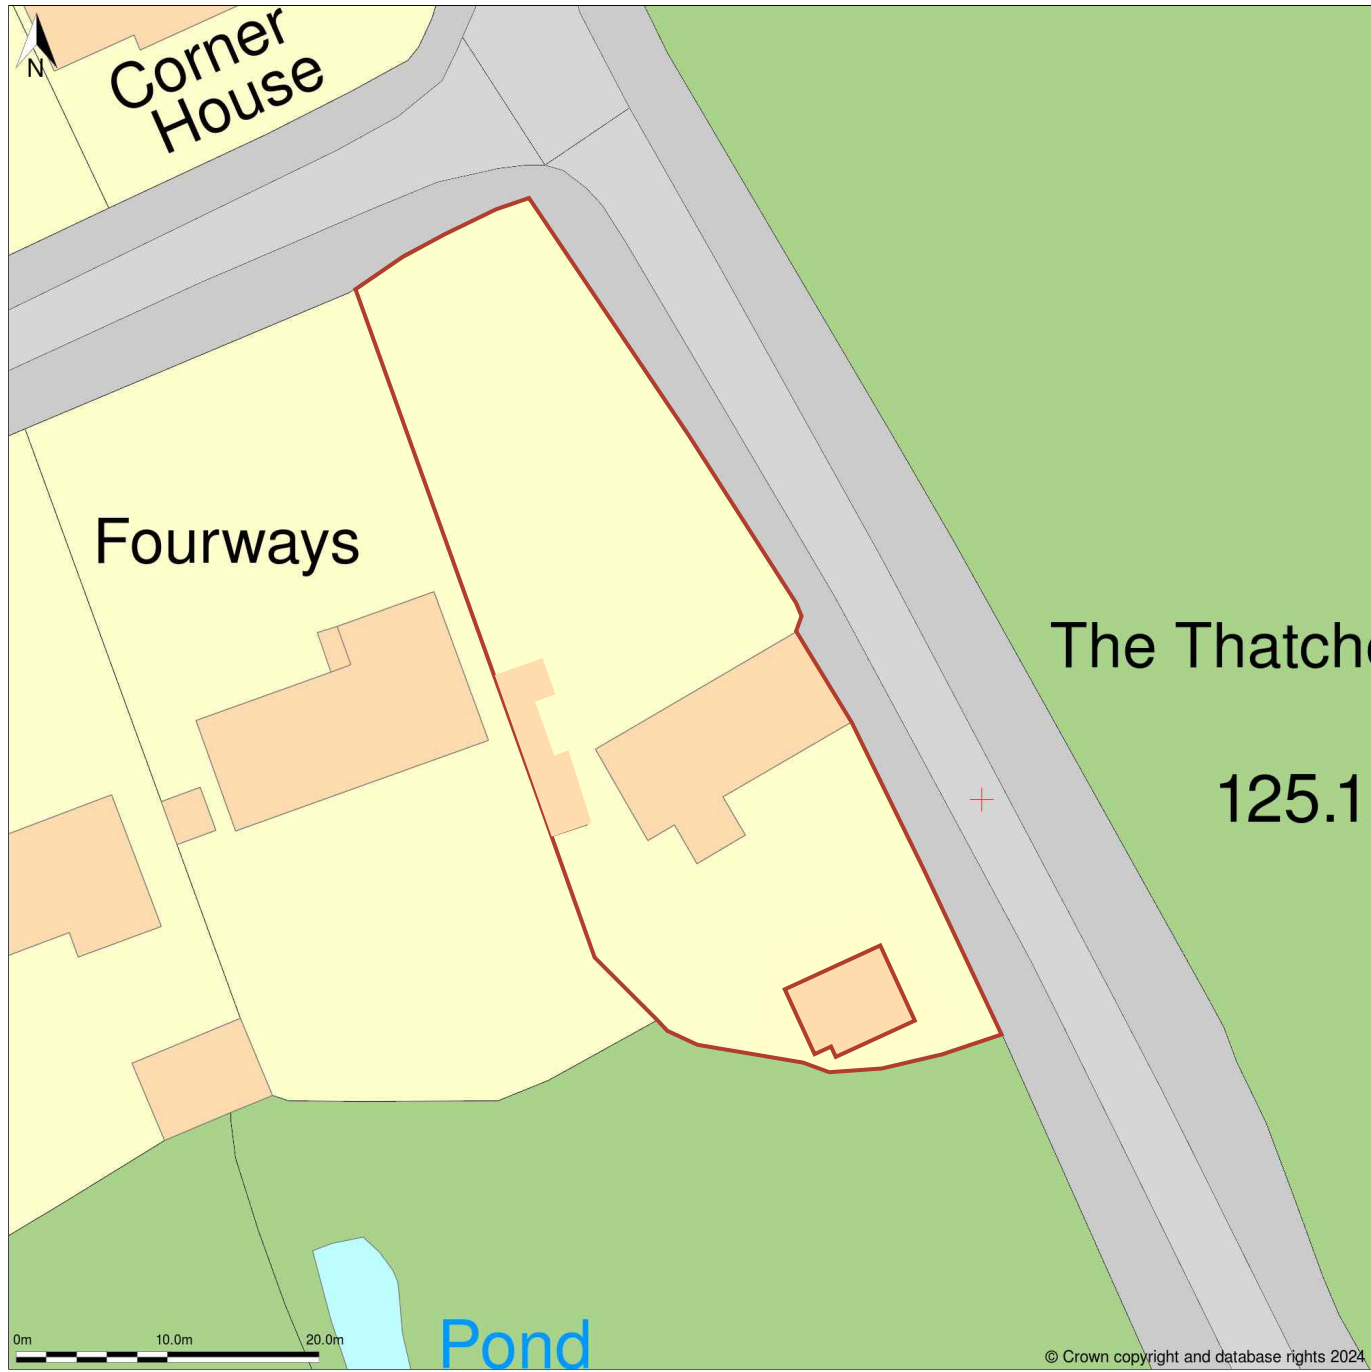

PROPOSED SITE PLAN 1 : 500 @ A2

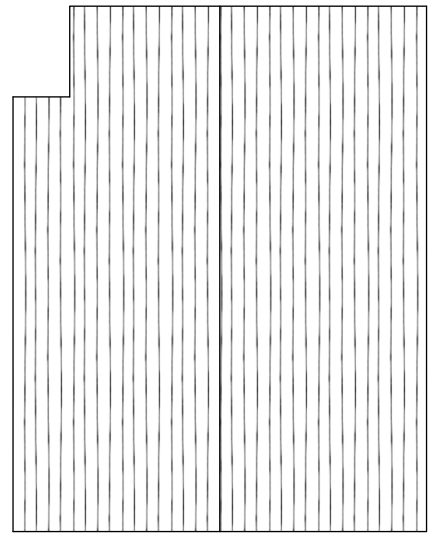


ROOF PLAN




PROPOSED MATERIALS:

- Reclaimed double-Roman clay roof tiles
- Vertical and horizontal timber clad walls
- Plain timber windows and doors

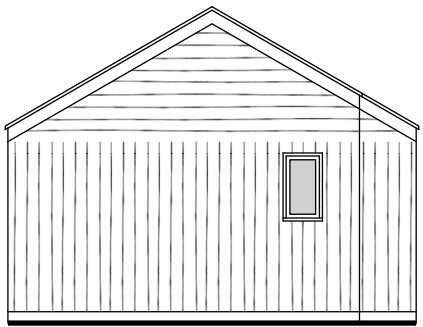


WEST ELEVATION

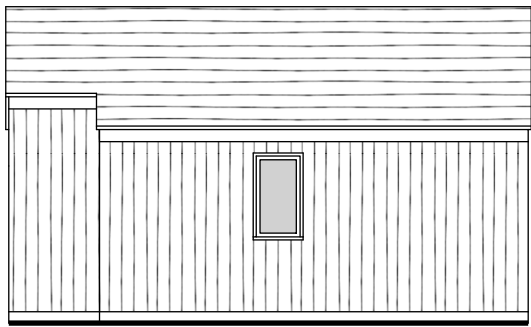


SOUTH ELEVATION



NORTH ELEVATION

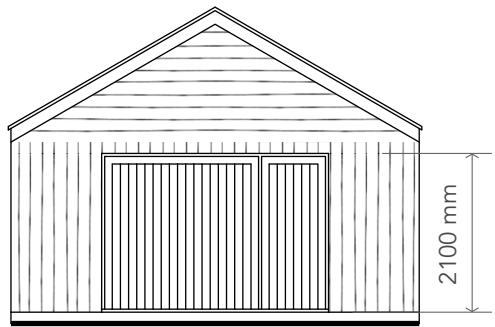

EAST ELEVATION

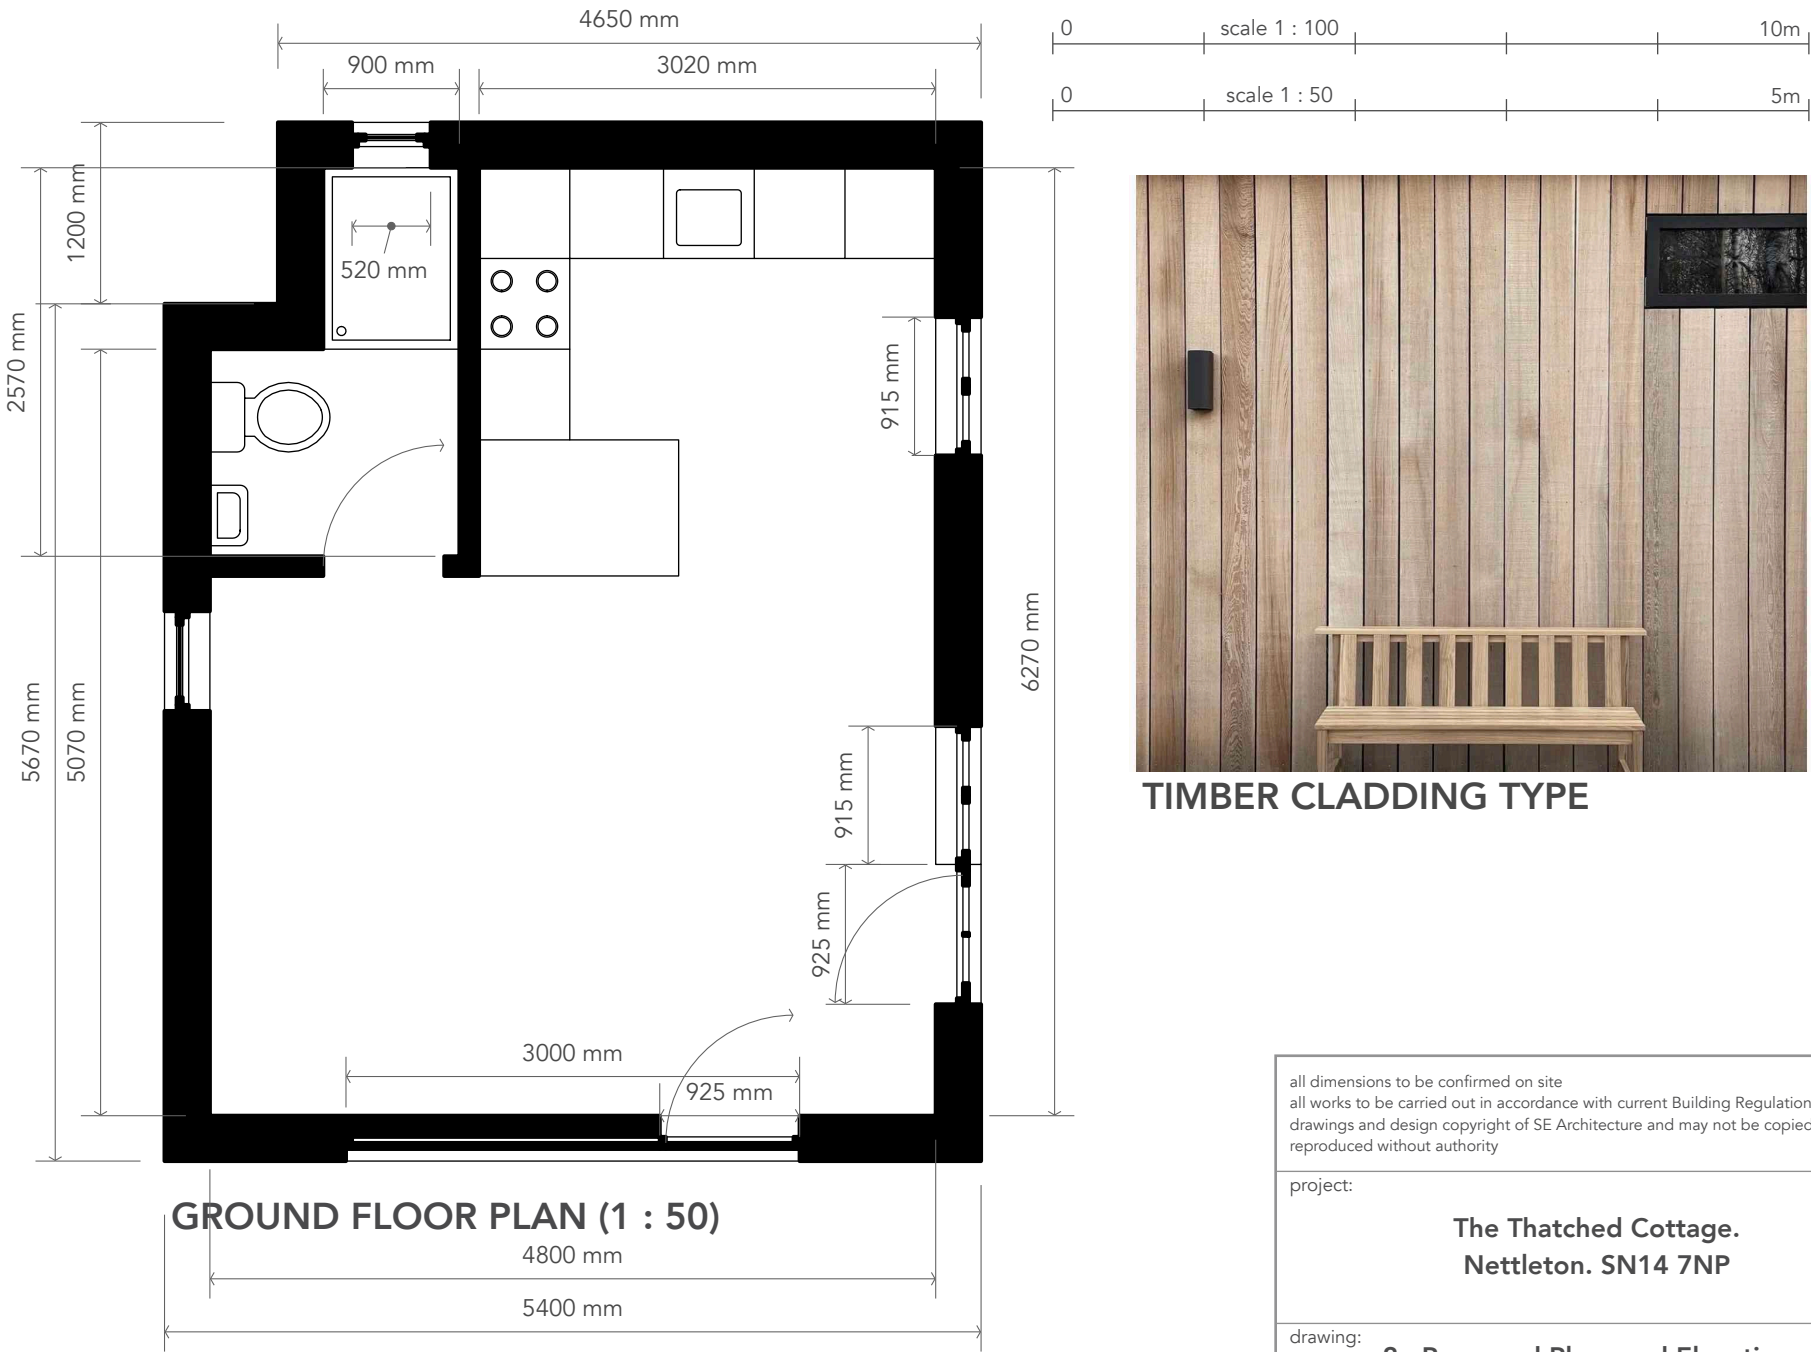

GROUND FLOOR PLAN (1 : 50)

all dimensions to be confirmed on site
all works to be carried out in accordance with current Building Regulations
drawings and design copyright of SE Architecture and may not be copied, altered or reproduced without authority

project:

**The Thatched Cottage.
Nettleton. SN14 7NP**

drawing:

2 : Proposed Plans and Elevations.

1 : 100 on A2

April 2026 - REVISION A

SE Architecture

07814 685519

www.se-architecture.co.uk