
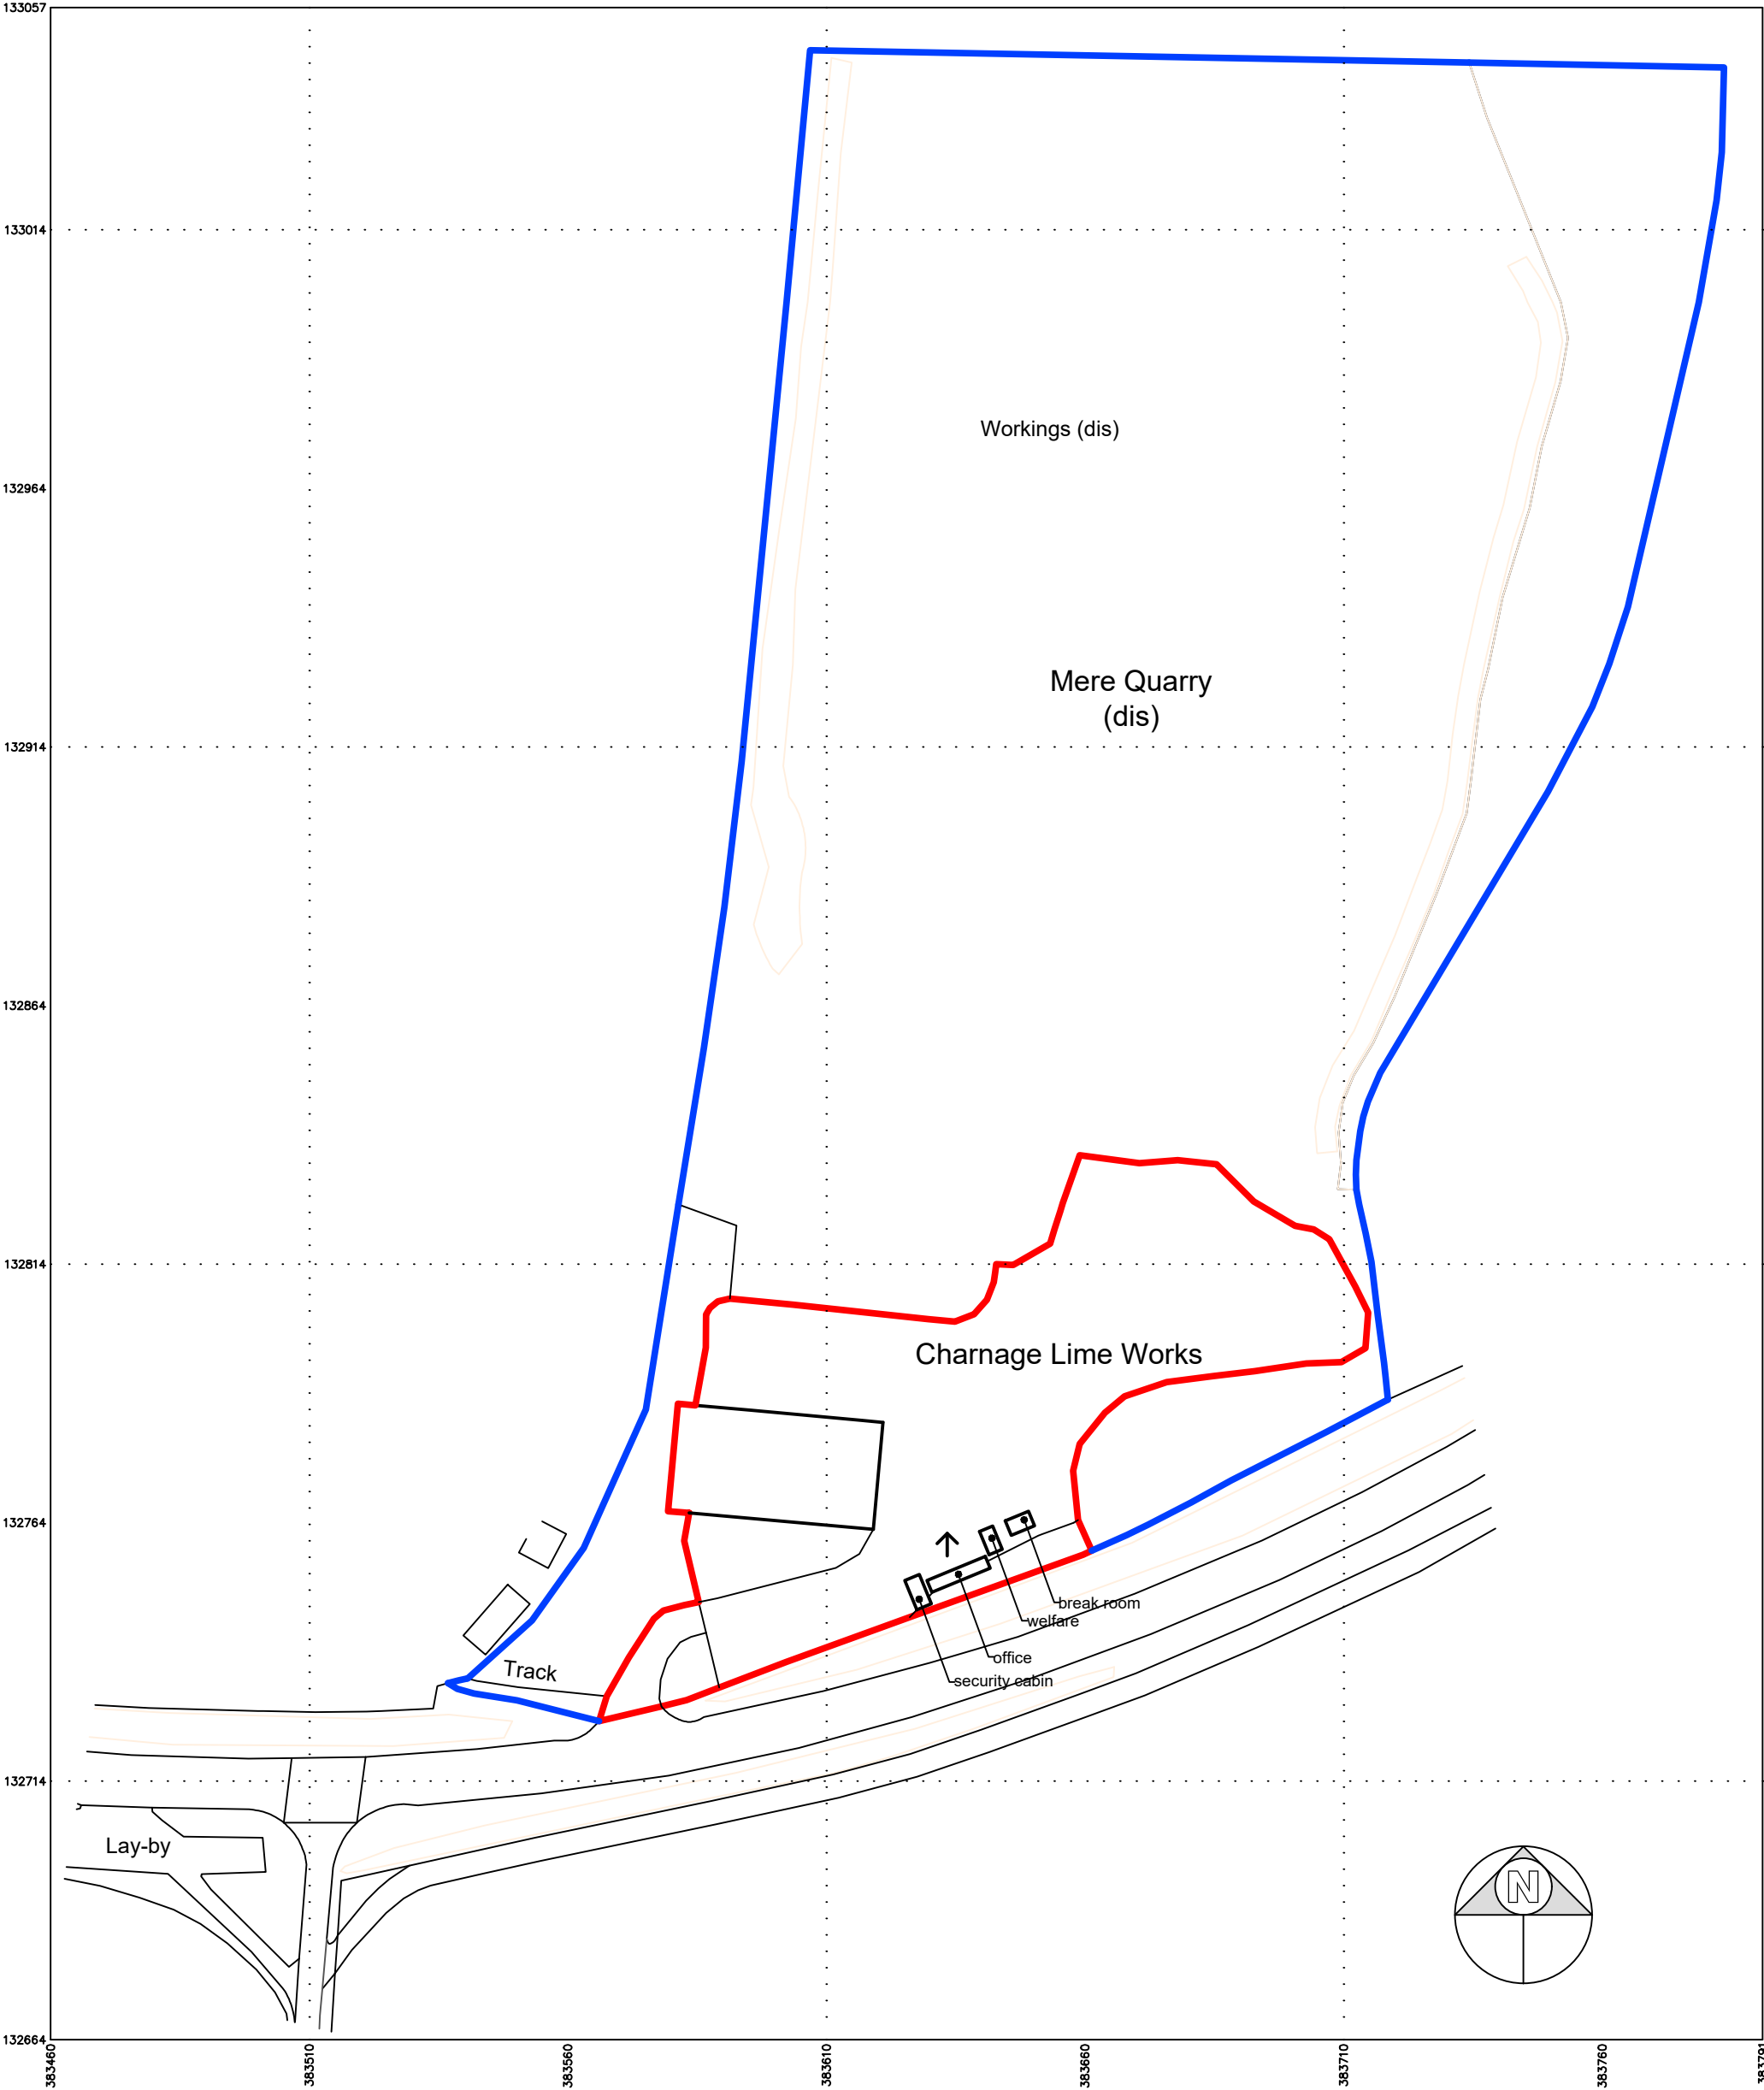


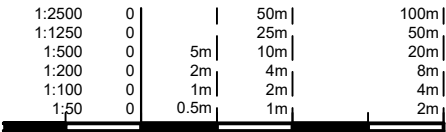

Site Address;	Title;	Scale;	Drawn;	Drawing Number;
Charnage Lime Works Mere BA12 6AP	Location Plan	1:1250	GS	2025/02/P001-B
		Date;	Size;	
		February 2026	A3	