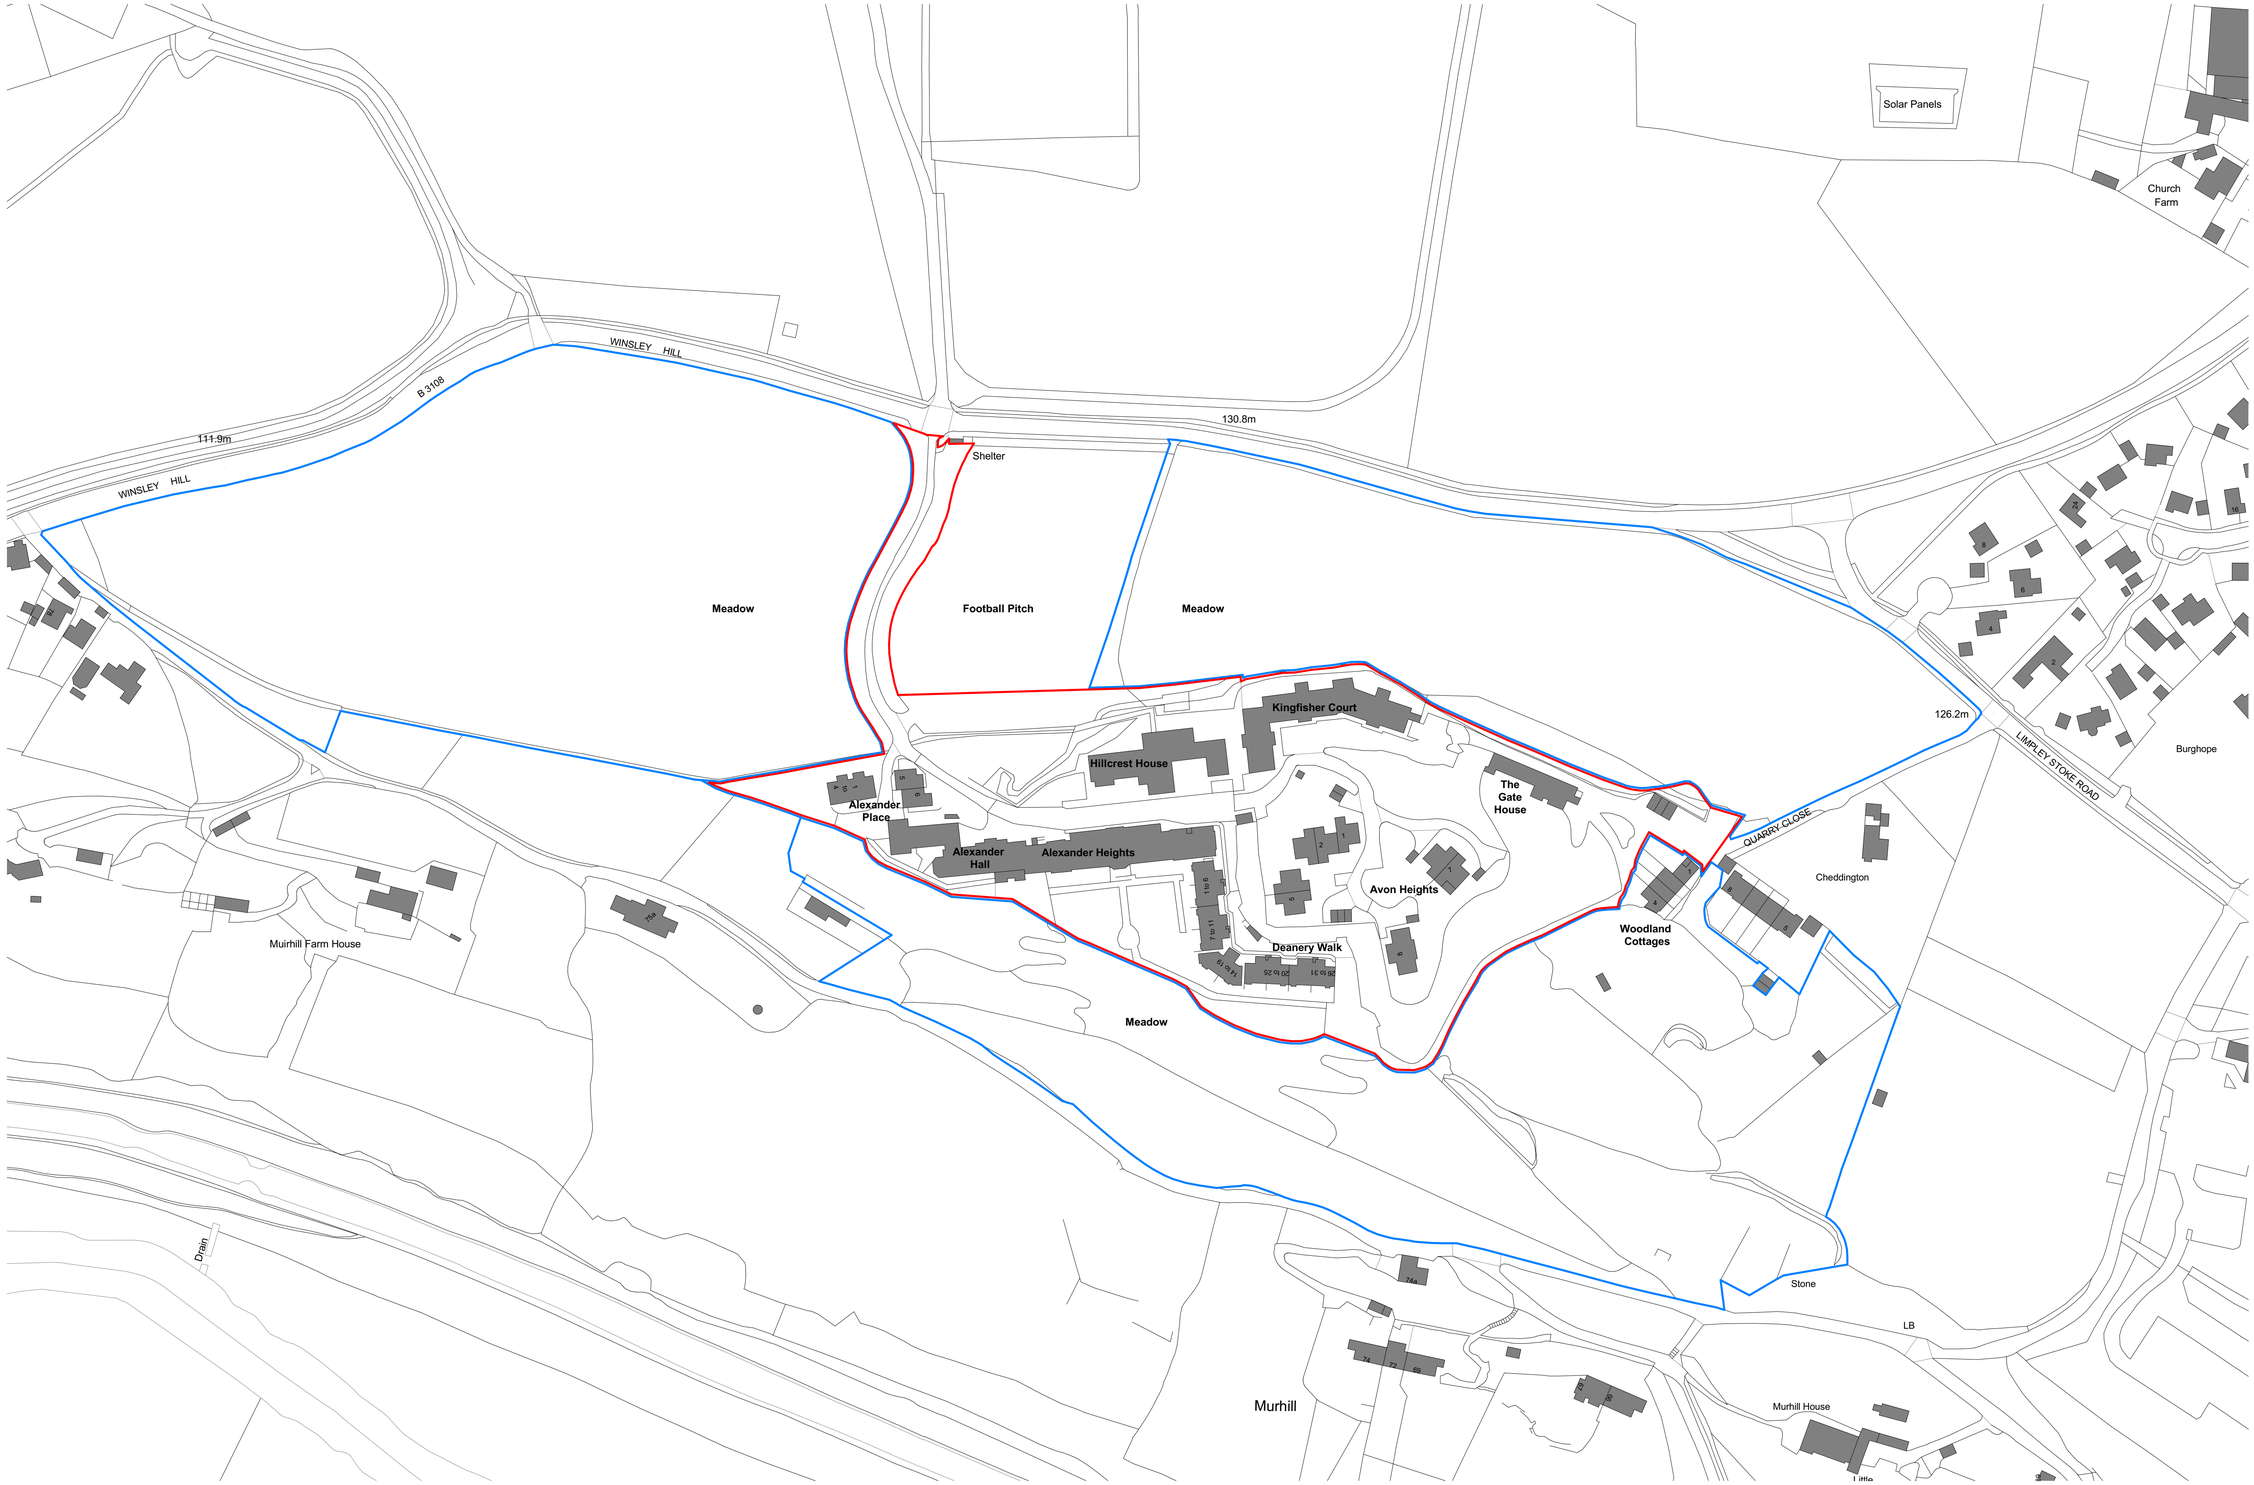


Existing Location Plan
1 : 1250

0m 25m 50m 75m 100m

CDM REGULATIONS 2015. All current drawings and specifications for the project must be read in conjunction with the Designer's Hazard and Environment Assessment Record. All intellectual property rights reserved.

Designed with reference to the surveys, information and reports listed: Xxxxxxxxxxxxx Xxxxxxxxxxxxx, Xxxxxxxxxxx Xxxxxxxxxx, Xxxxxxxxxxx Xxxxxxxxxx, Xxxxxxxxxxx Xxxxxxxxxx, Xxxxxxxxxxx Xxxxxxxxxx, Xxxxxxxxxxx Xxxxxxxxxx.

RETIREMENT VILLAGES

Rev	Date	Description
-	23-08-30	Issued for Planning

Dwn	Ckd
KA	SA

Drawn	KA
Checked	SA
Date	Aug'23
Scale @ A1	1 : 1250

Avonpark, Winsley

Existing Location Plan

BA9516-2000
REV -

PLANNING

PRP