


Location Plan

Site Address: Highway Cottage, Quarry Hill, Box, SN13 8LP

Date Produced: 28-Apr-2026

Scale: 1:1250 @A3

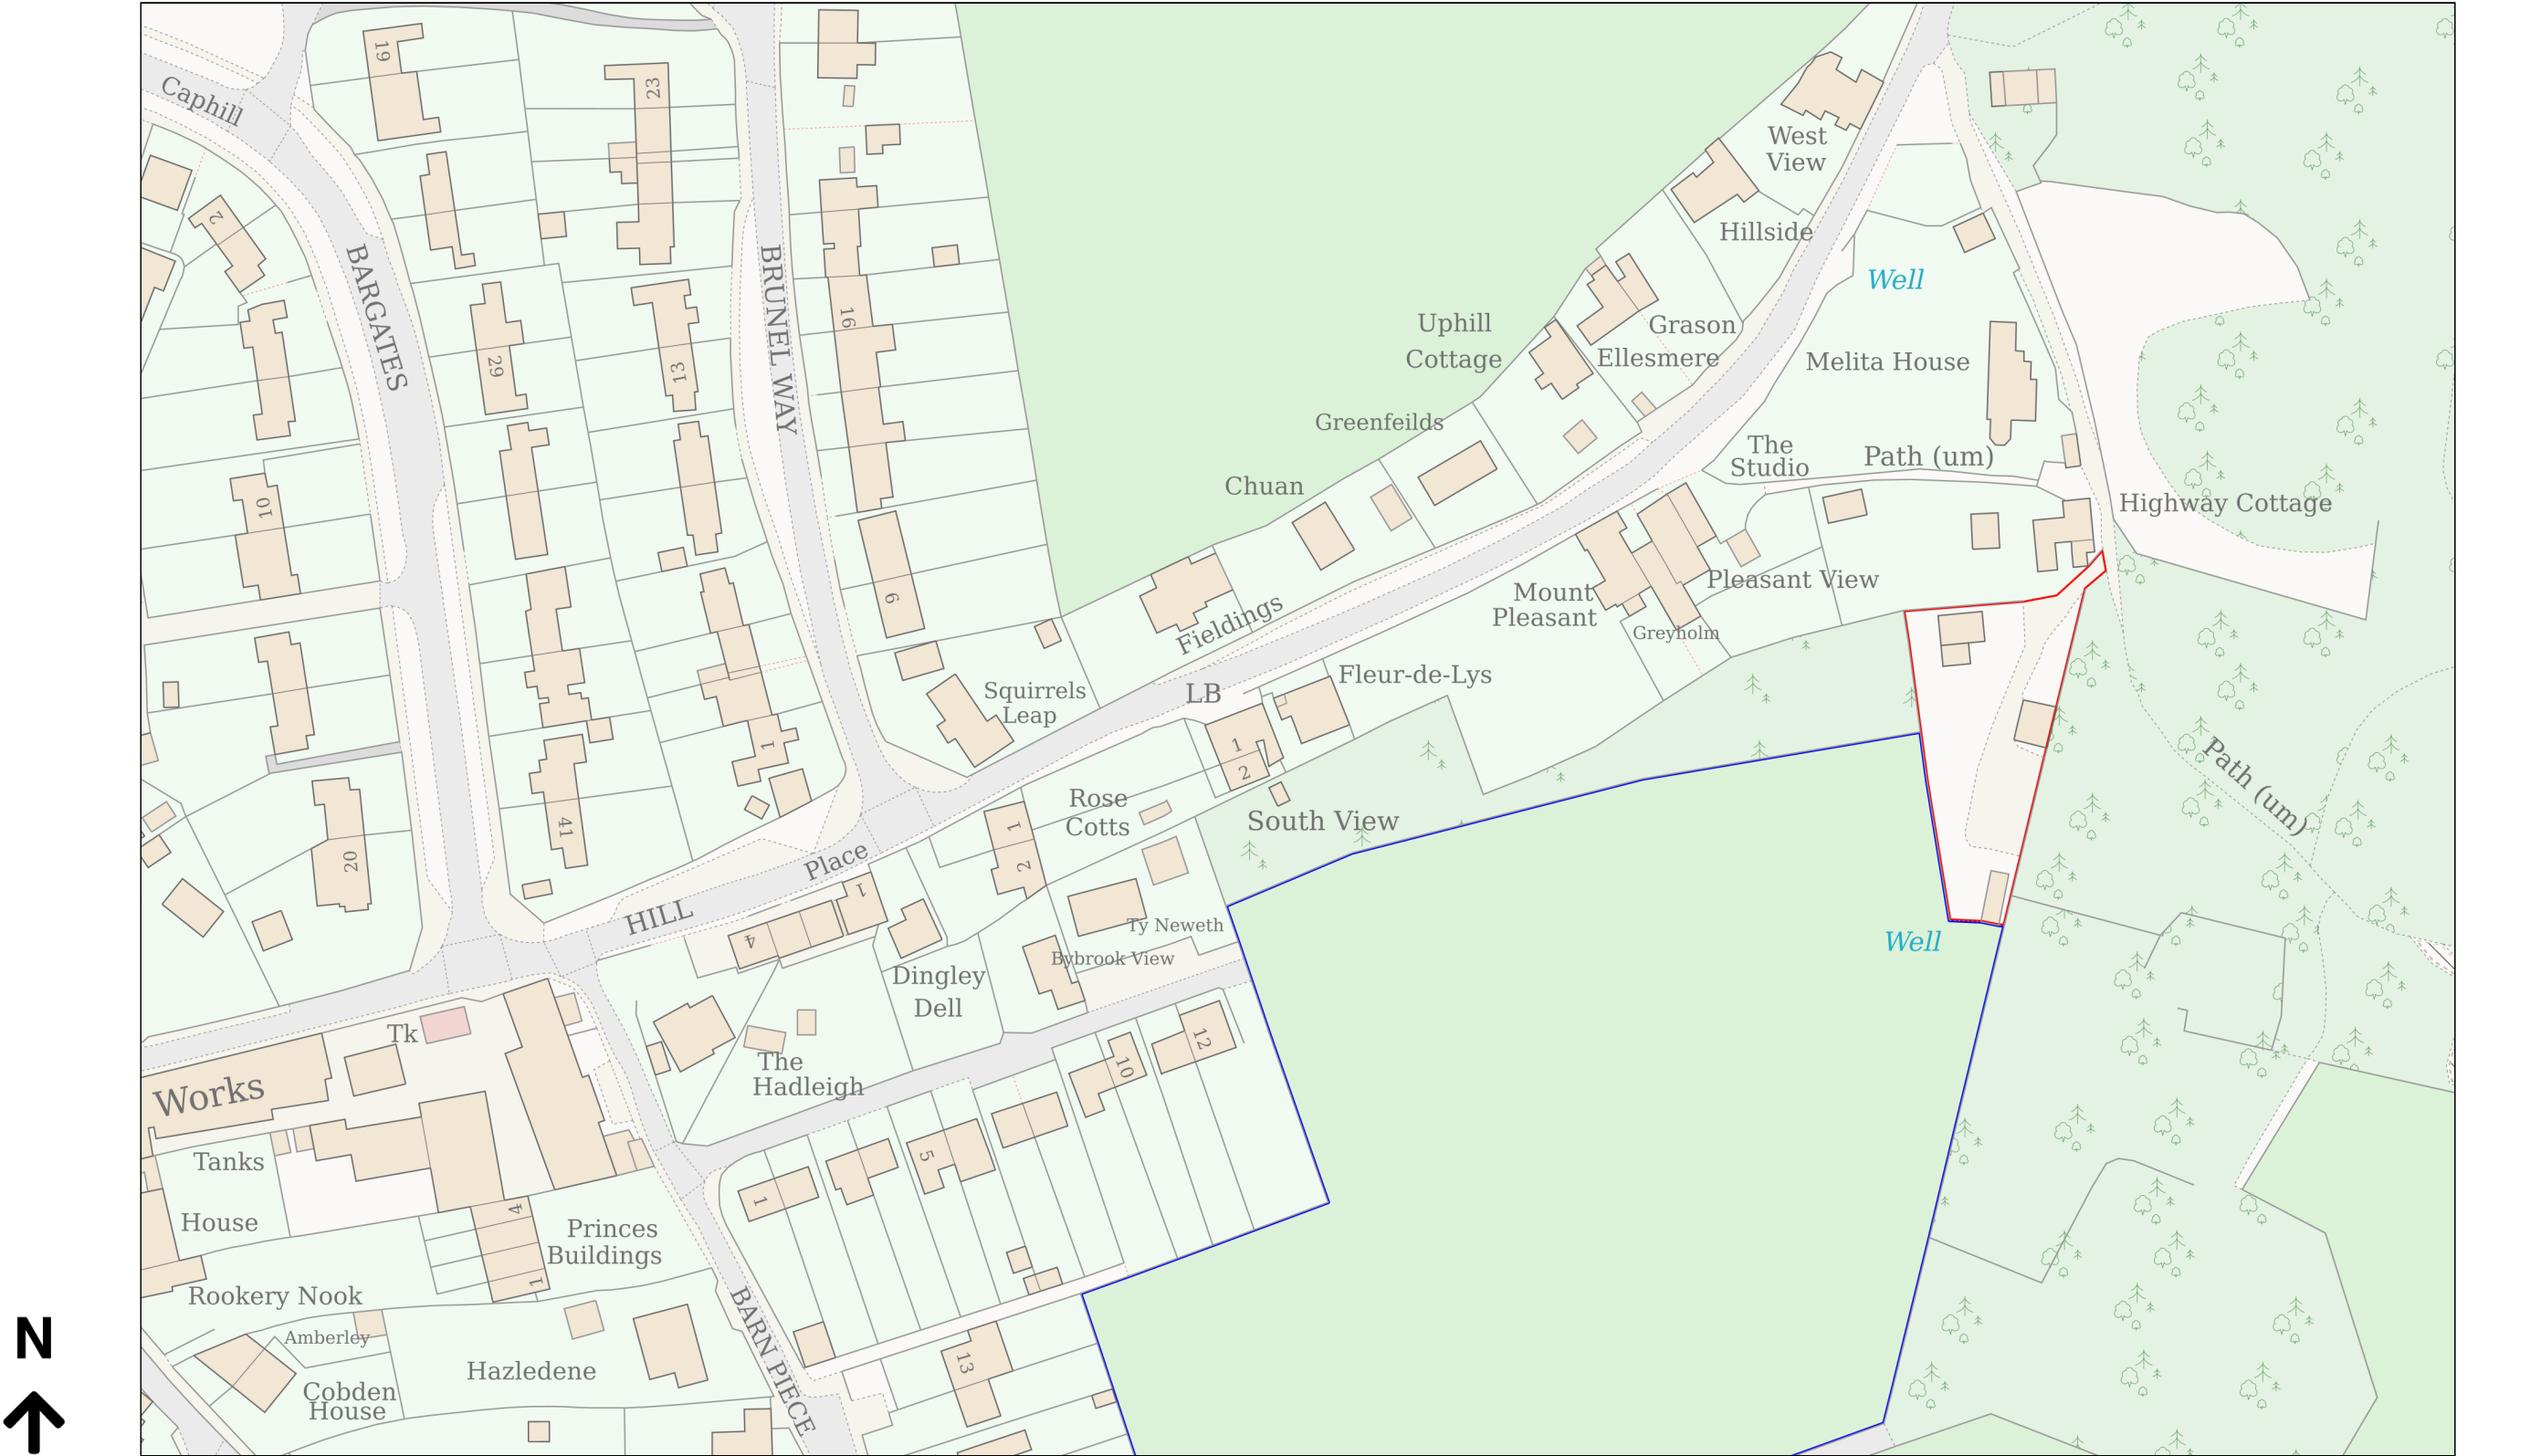

Planning Portal Reference: PP-14891055v1