




PLN Existing GF Plan
01 1:50

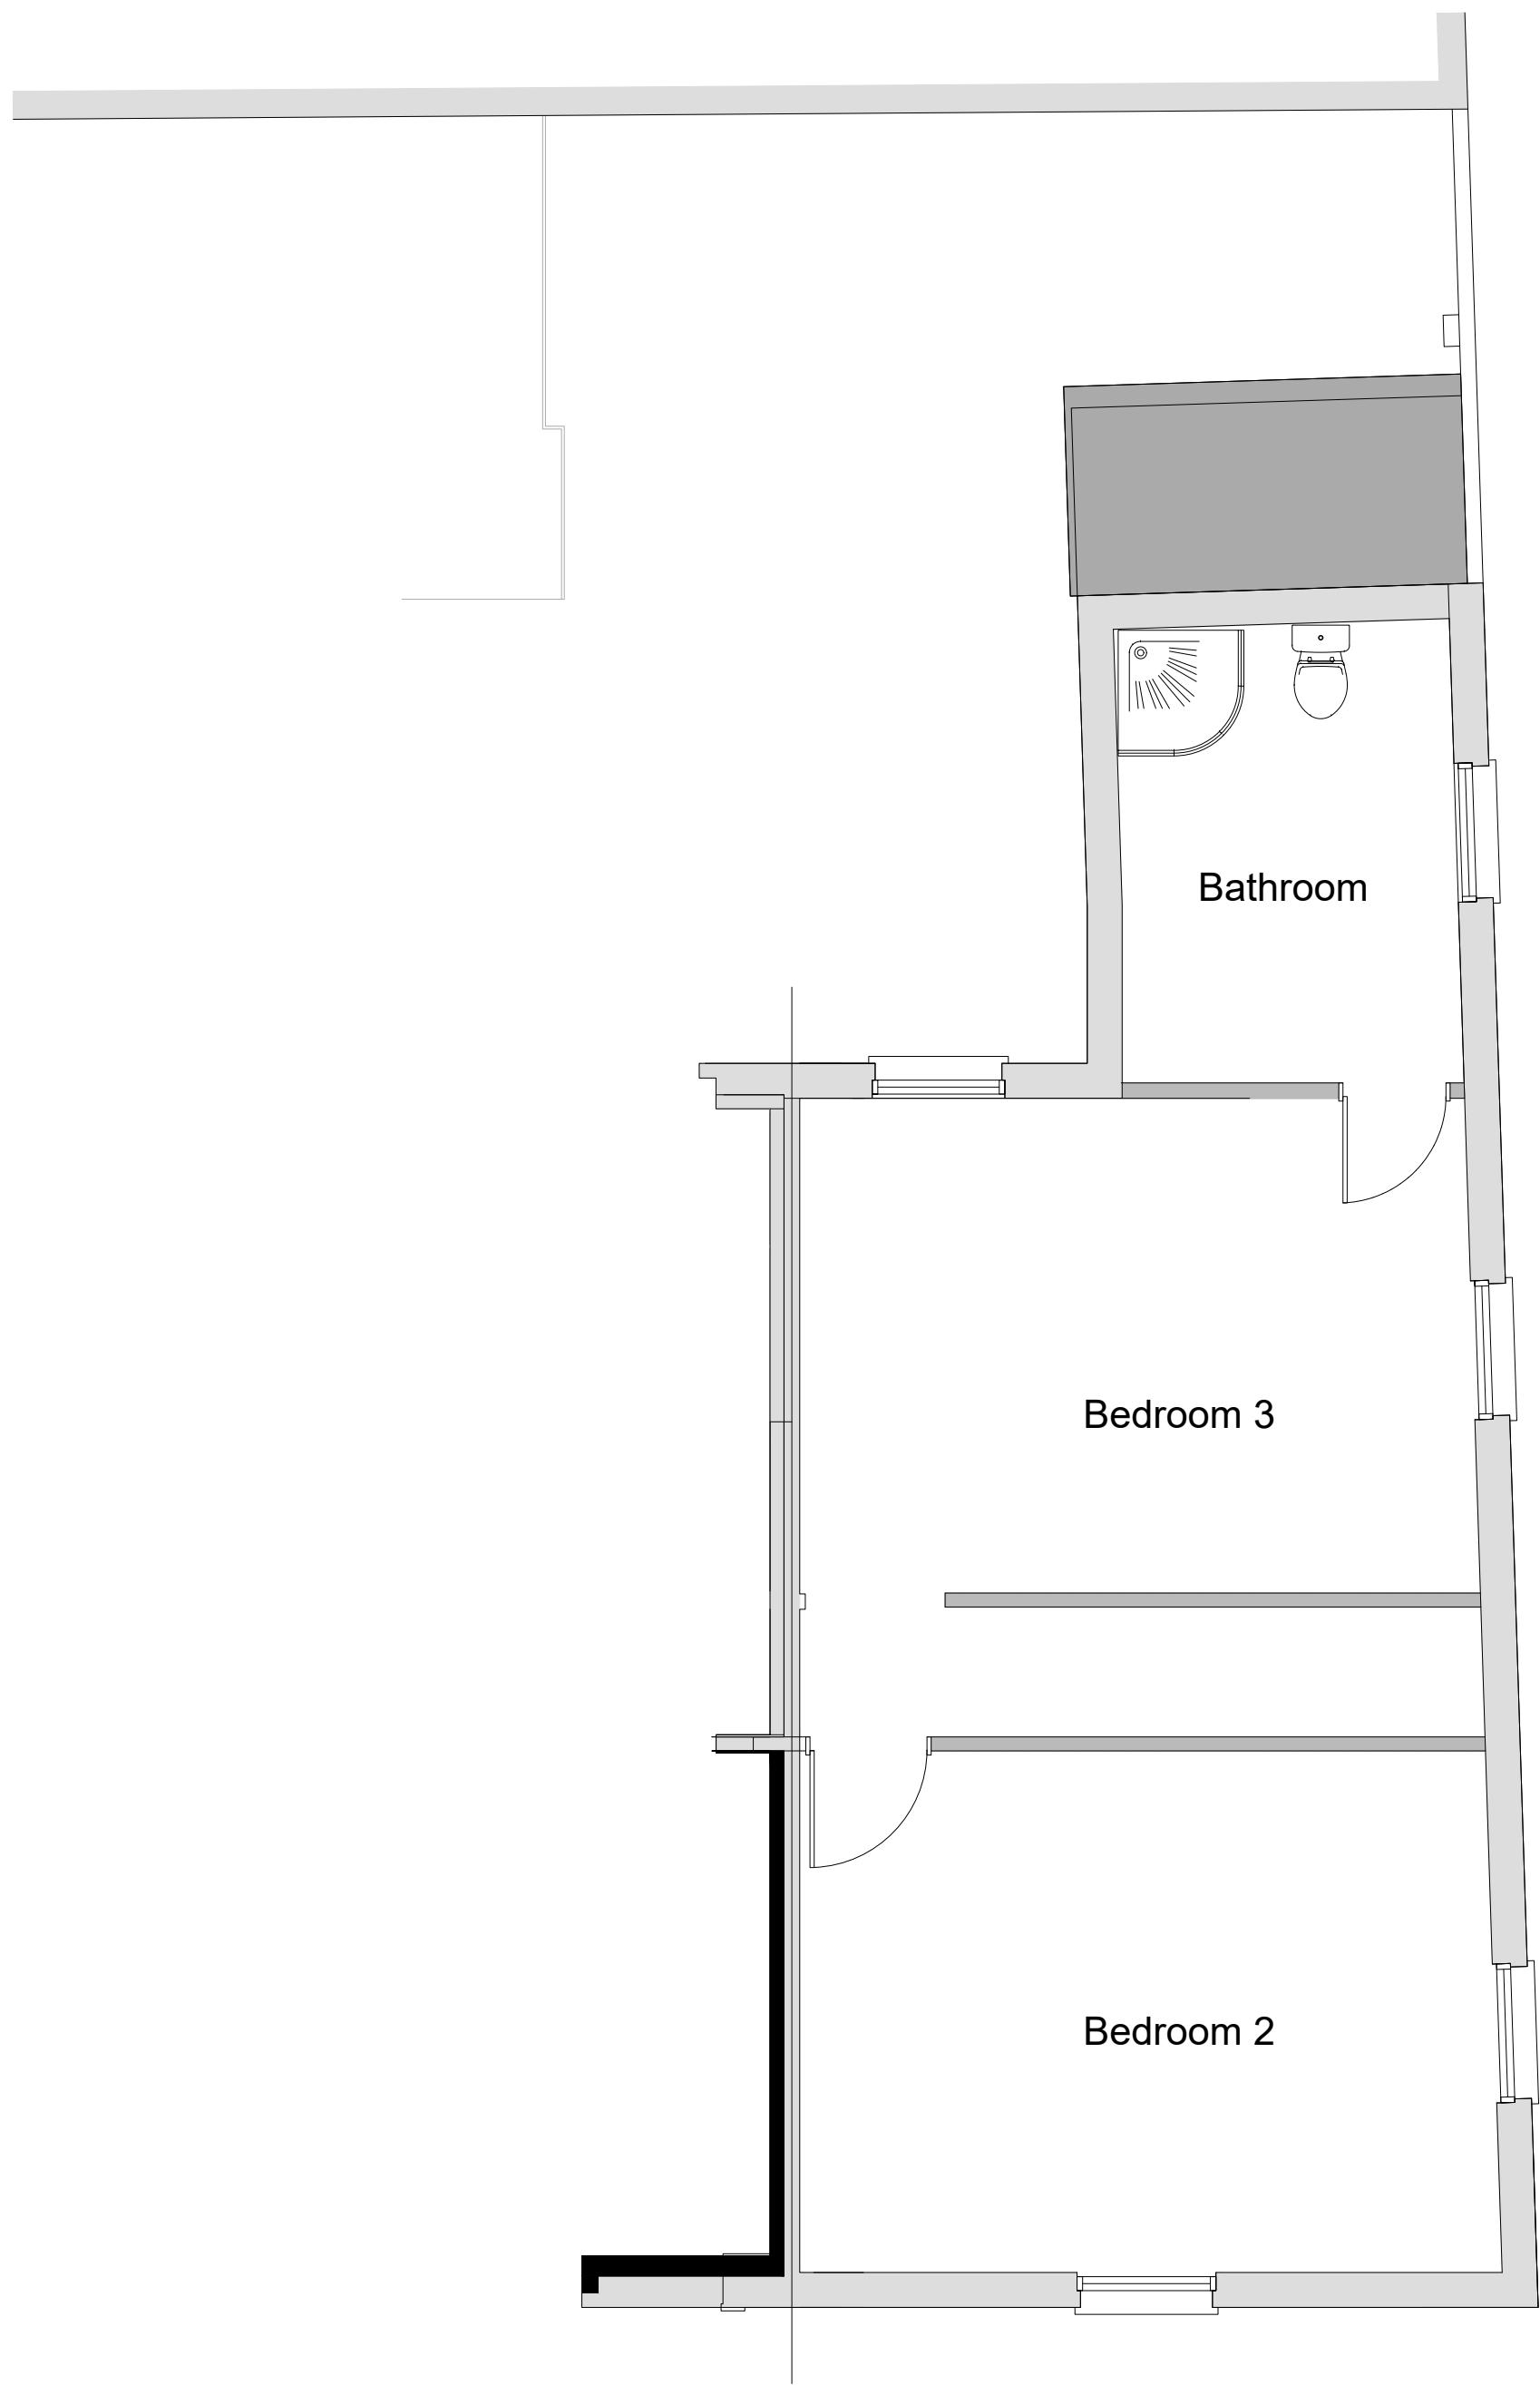


PLN Existing FF Plan
02 1:50

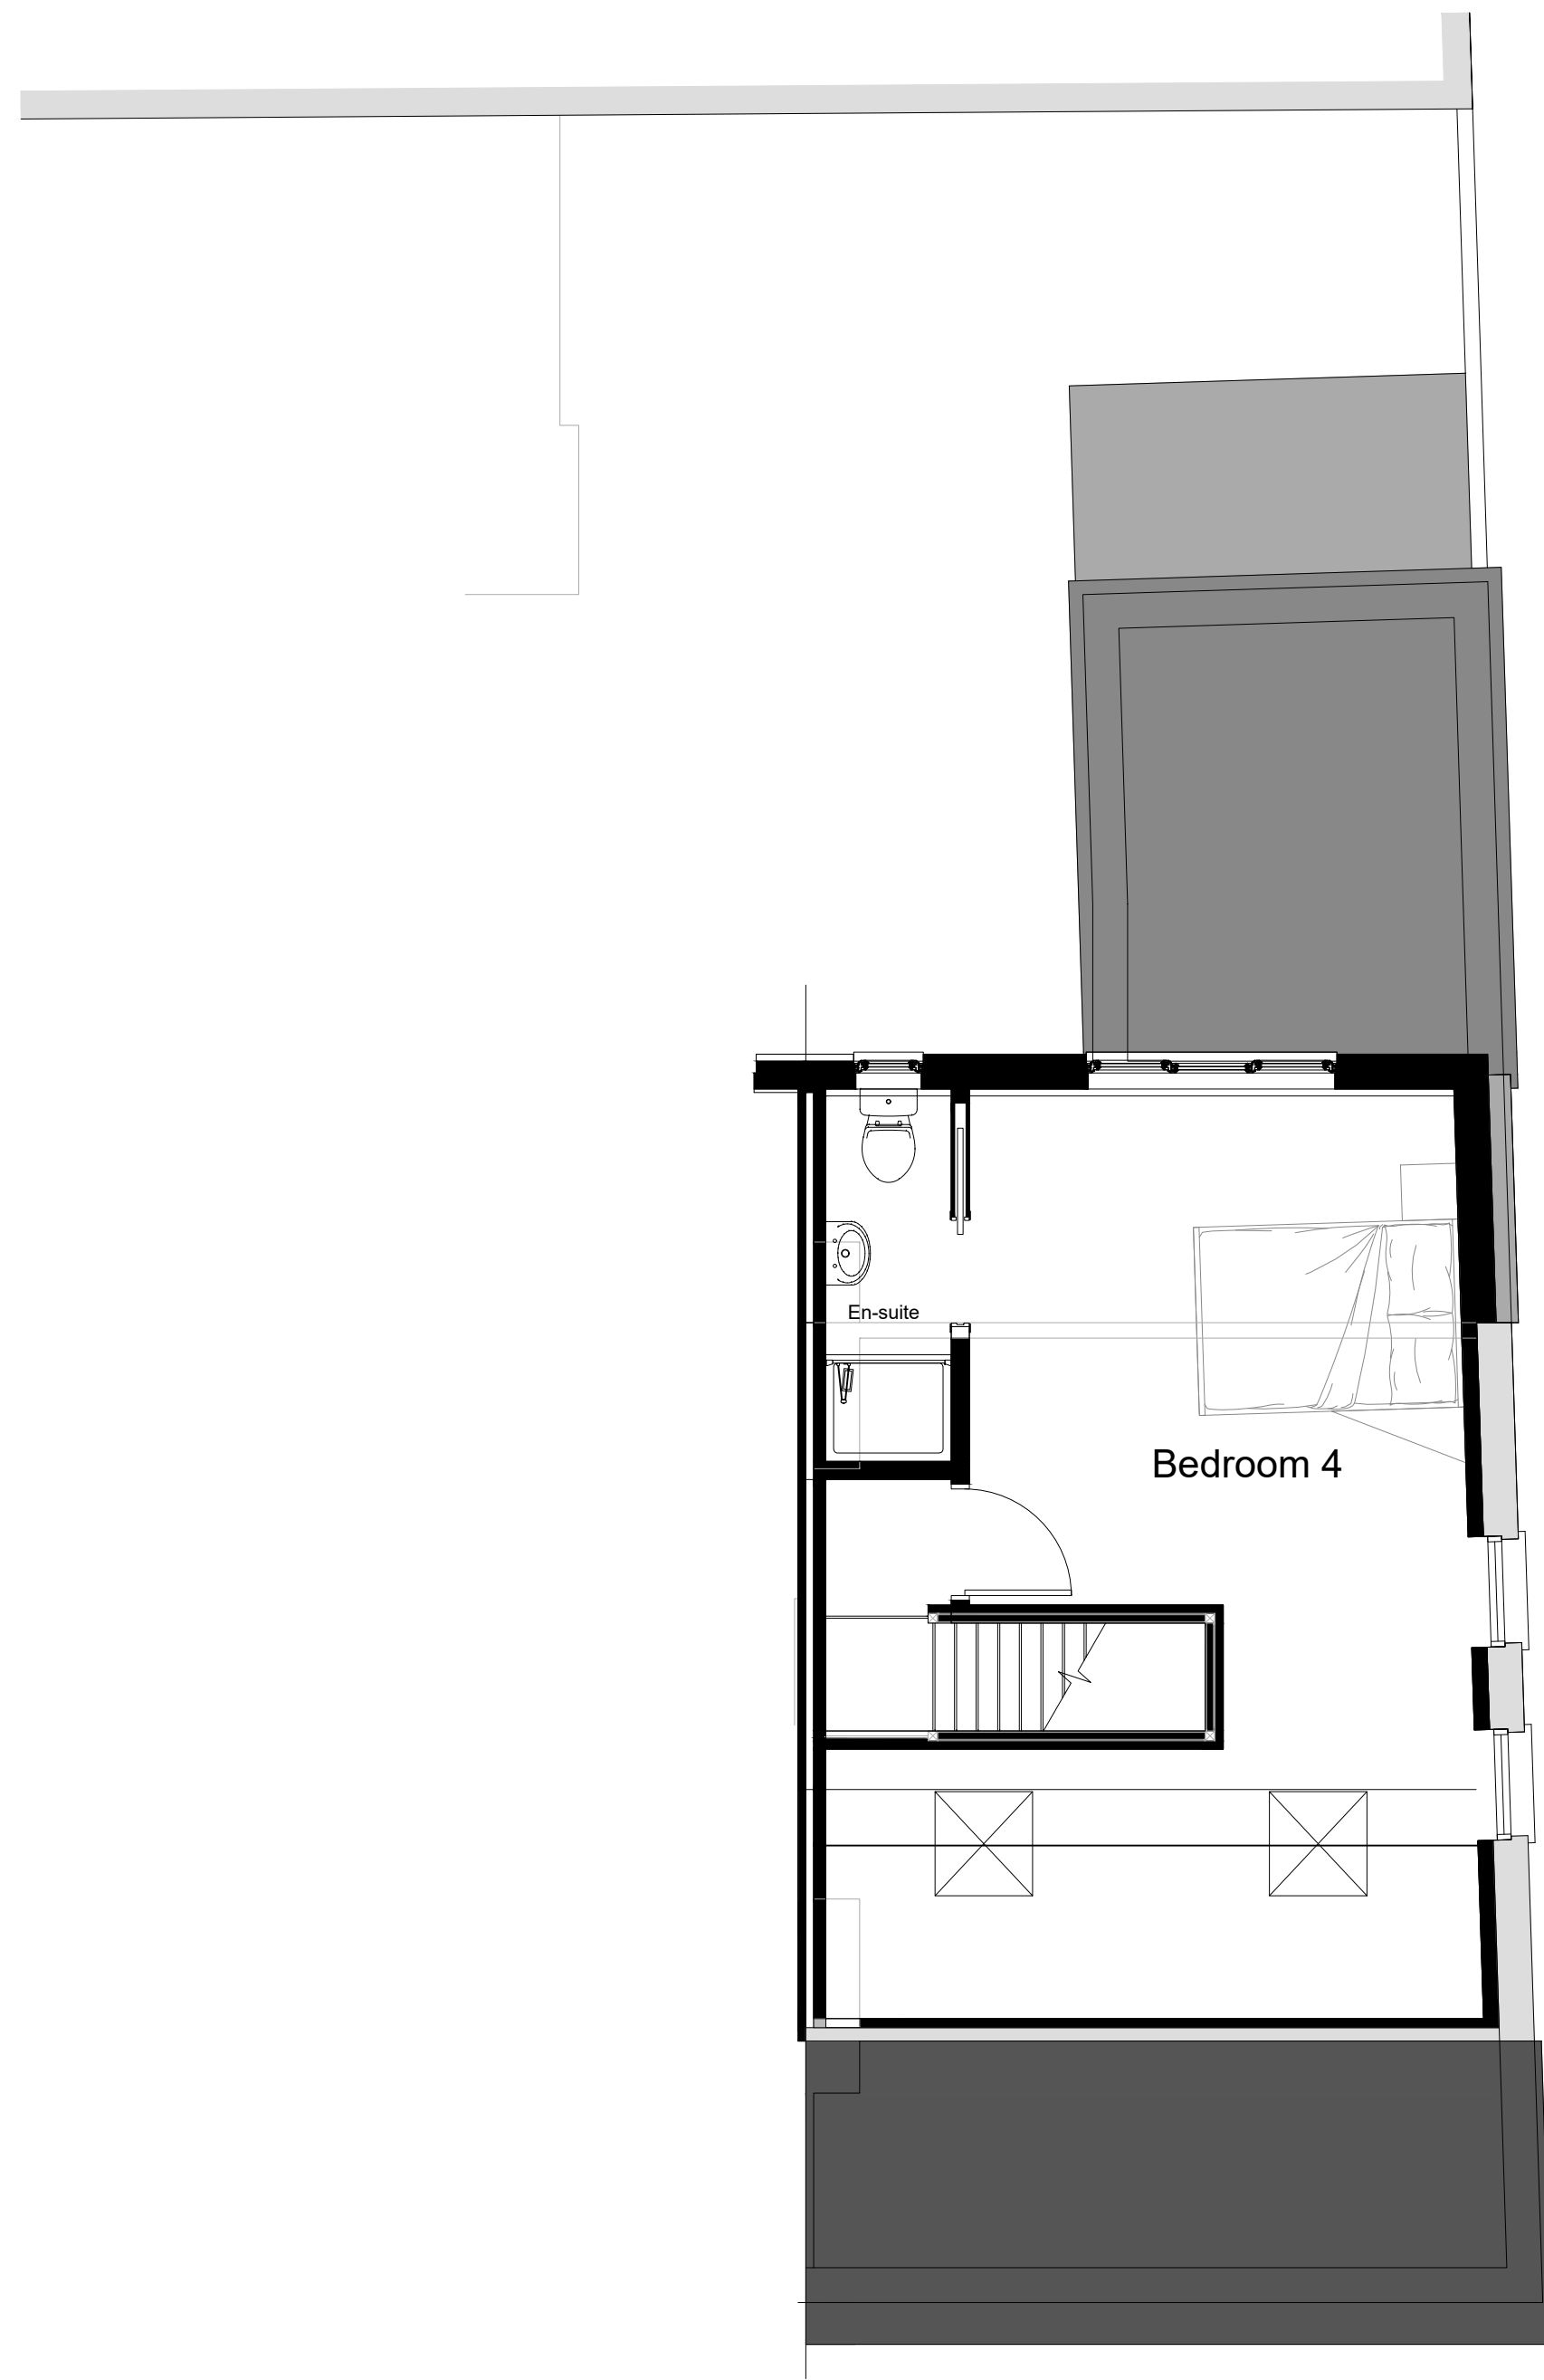


PLN Existing SF Plan
03 1:50

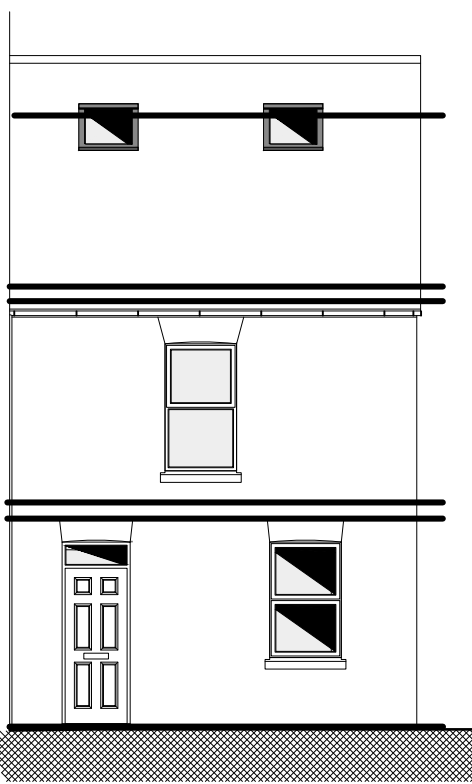

ELV Existing N Elevation
01 1:100

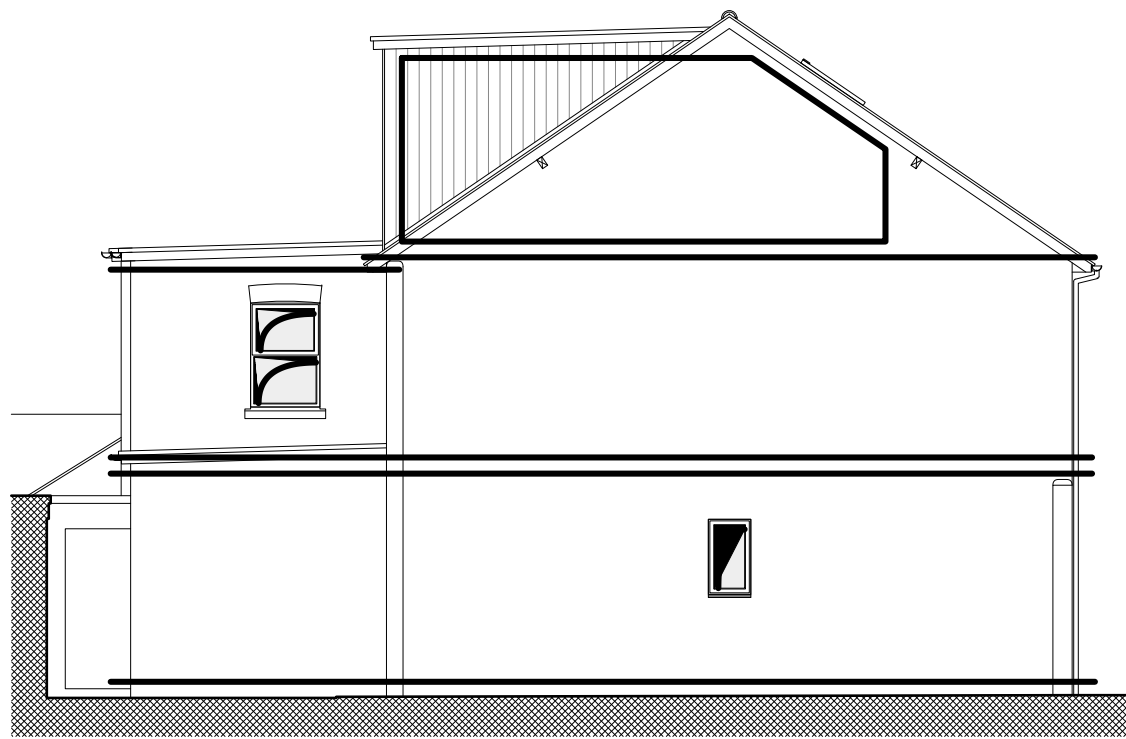


ELV Existing E Elevation
02 1:100 (No.44)

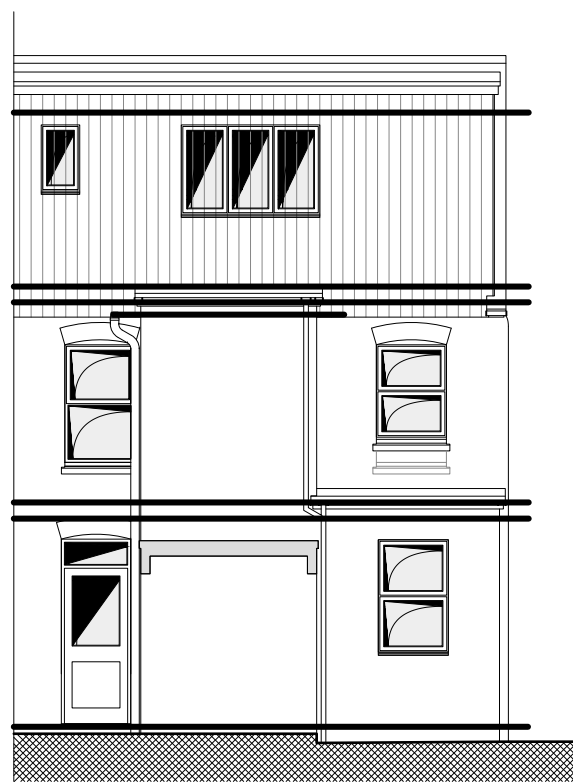

ELV Existing S Elevation
03 1:100



ELV Existing W Elevation
04 1:100 (No.42)

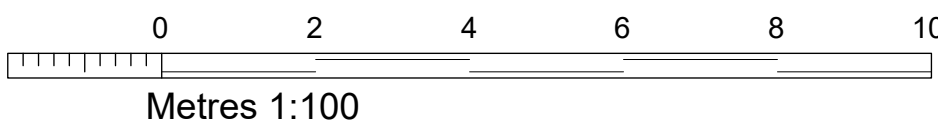

DO NOT SCALE FROM THIS DRAWING ALL DIMENSIONS TO BE CHECKED ON SITE PRIOR TO COMMENCEMENT. ANY DISCREPANCIES TO BE REPORTED IMMEDIATELY TO THE ARCHITECT.

PROJECT:
42 York Road
Salisbury
Wiltshire
SP2 7AT

DRAWING:
Existing
Plans & Elevations

SCALE: 1:50 & 1:100 @ A1
DATE: 04 2025

DESIGN: ☐ PLANNING: ☒ BLDG REGS: ☐
TENDER: ☐ CONSTRUCTION: ☐

DRAWN: DJH & CEB DATE: 02/04/2025

CHECKED: DATE:

JOB No: 1114

DWG No: 12 REV: -

CURRENT: ☐
SUPERSEDED: ☐