
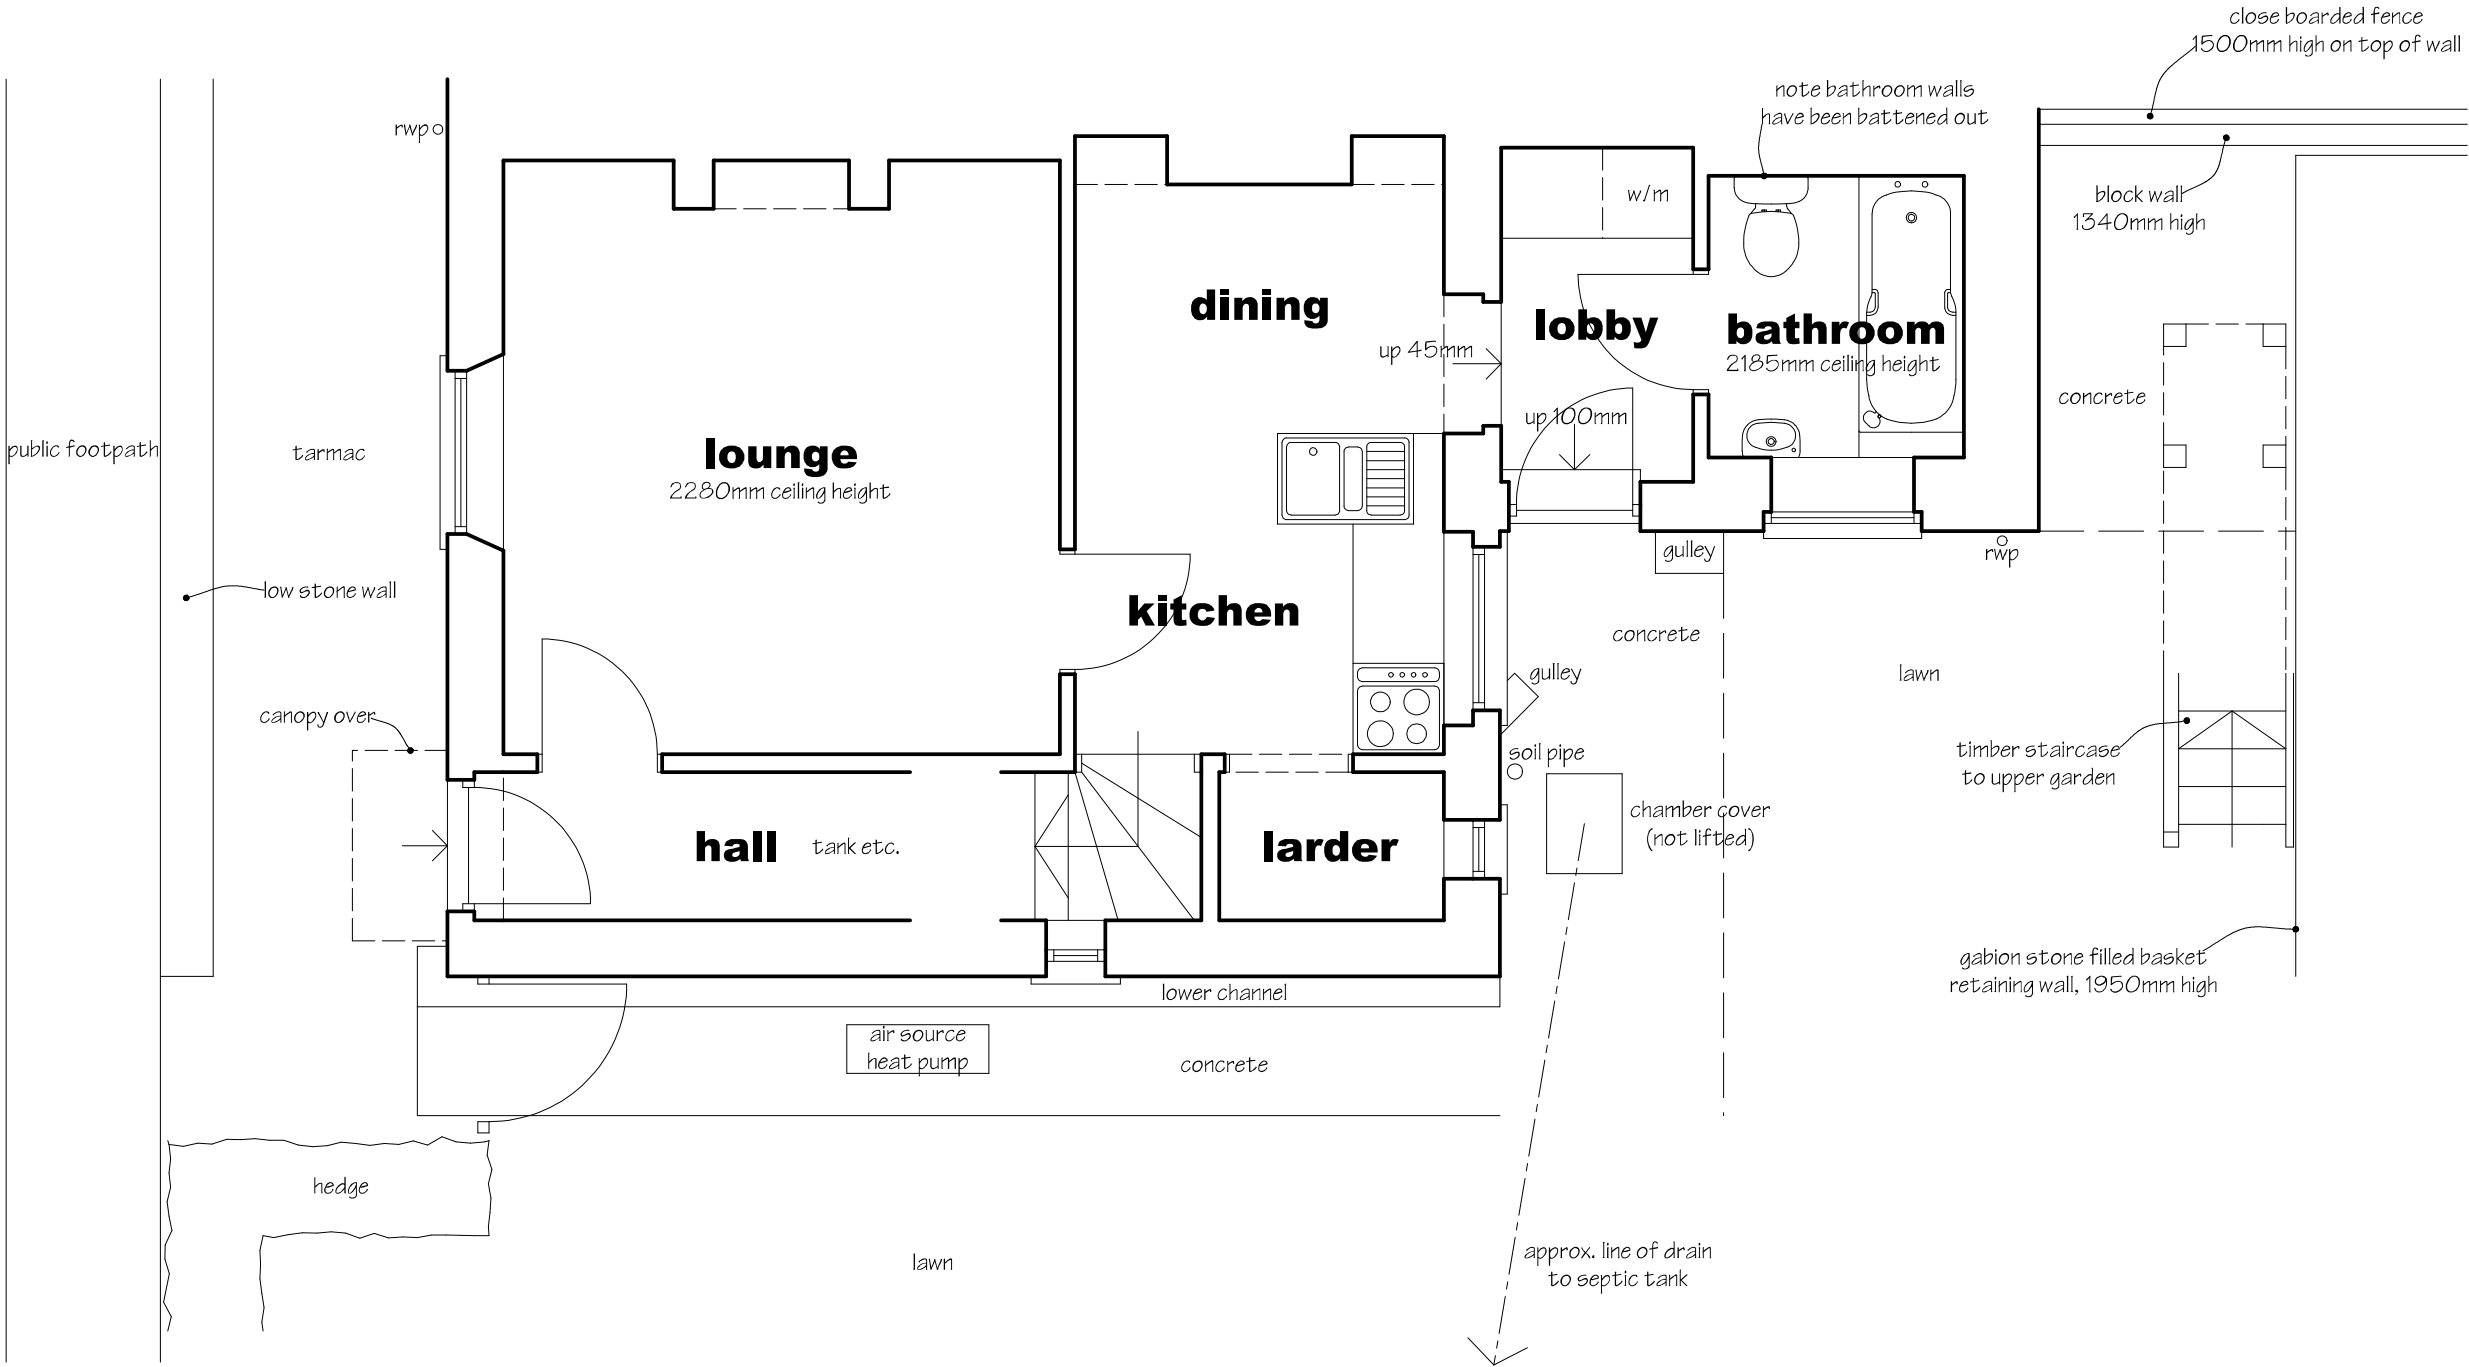
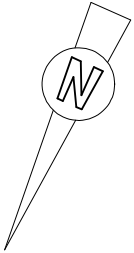


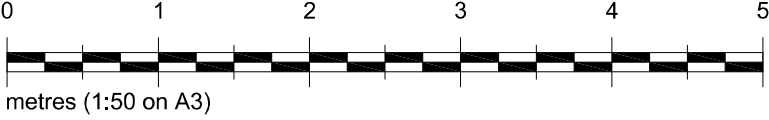

GROUND FLOOR PLAN

K E V I N S M I T H *Architectural Services*

7 Ludlow Close, Frome, Somerset. BA11 2ES

TEL. 07946 678348 WEB. www.kevinpsmith.co.uk

Client **JAMIE O'NEILL**

Job **7 CHURCH STREET, LONGBRIDGE DEVERILL, WILTSHIRE .**

Title **SURVEY DETAILS 2**

Scales **1:50**

Date **APRIL 2026**

Ref No **2638 / 02**