



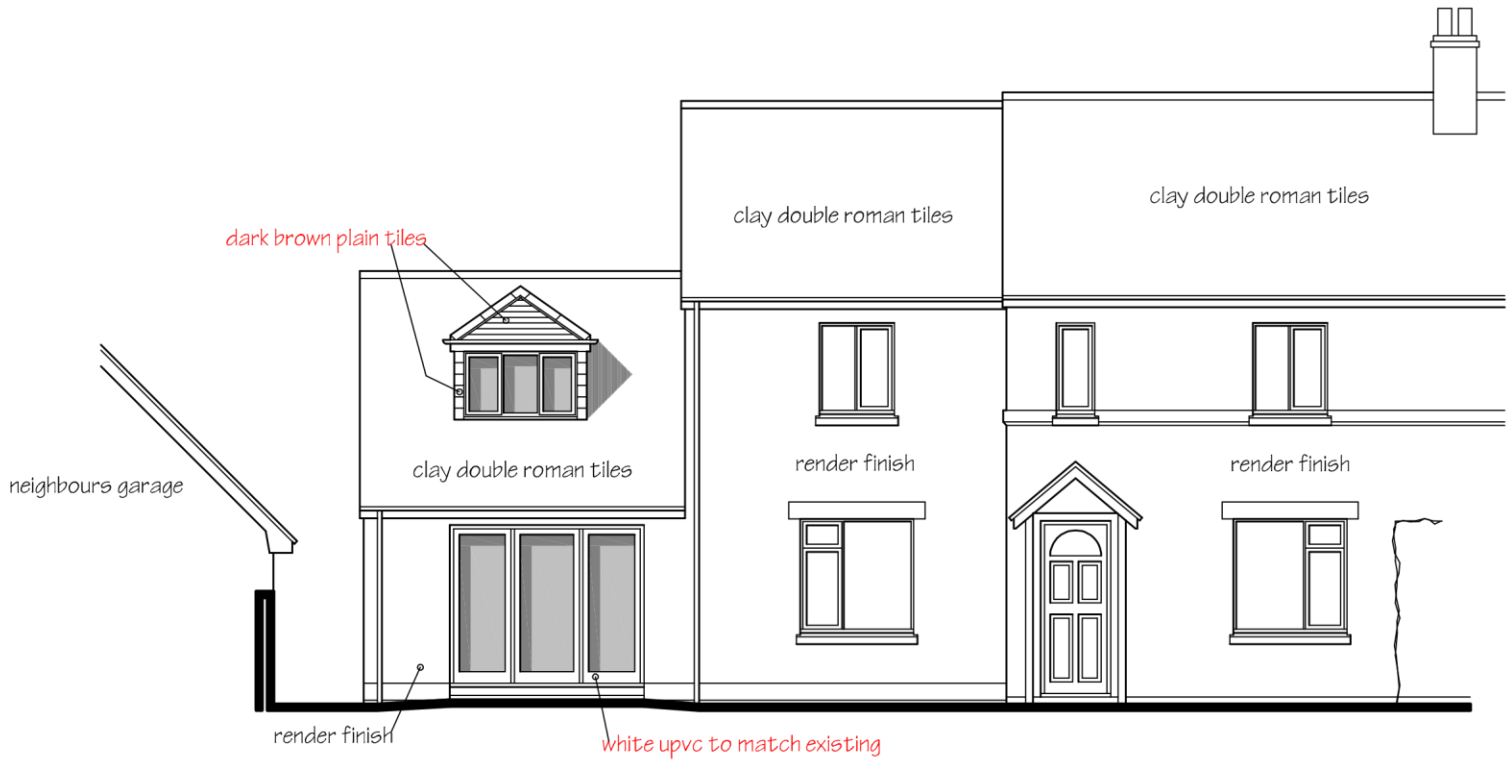

NORTH ELEVATION

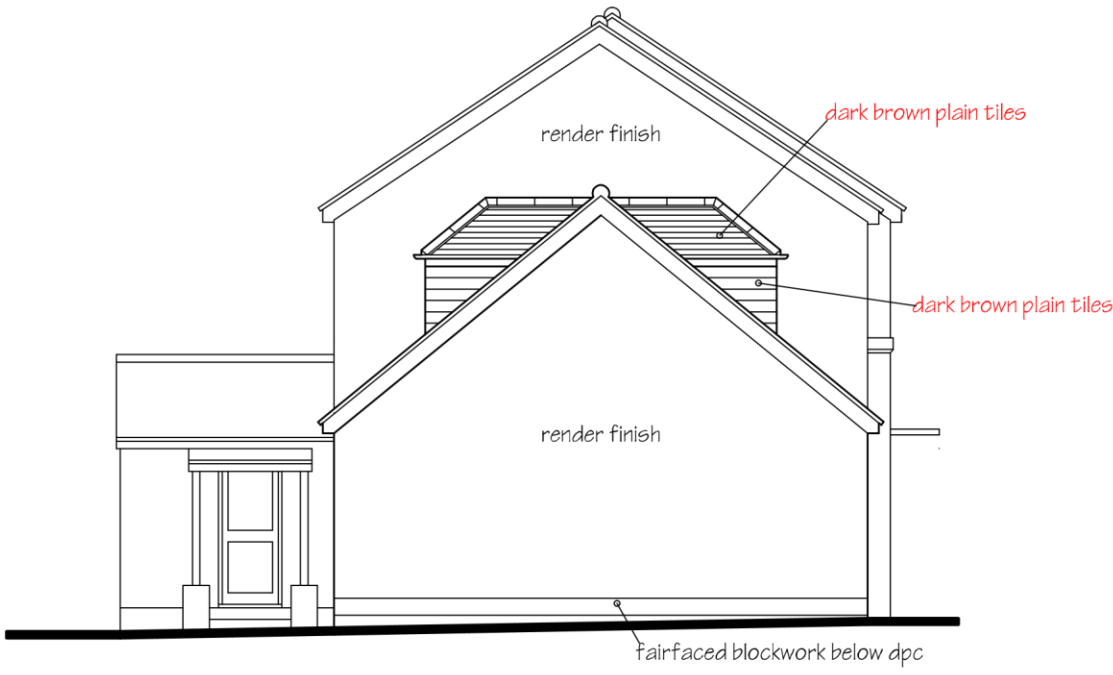

EAST ELEVATION



SOUTH ELEVATION

A 11.04.18. - CLIENTS AMENDMENTS

K E V I N S M I T H *Architectural Services*

7 Ludlow Close, Frome, Somerset. BA11 2ES

TEL. 07946 678348 WEB. www.kevinpsmith.co.uk

Client **MR & MRS WILLIAMS**

Job **350 SNARLTON LANE, MELKSHAM, WILTSHIRE.**

Title **PROPOSAL DETAILS (ELEVATIONS)**

Scales **1:100**

Date **APRIL 2018**

Ref No **1958 / 07 A**