


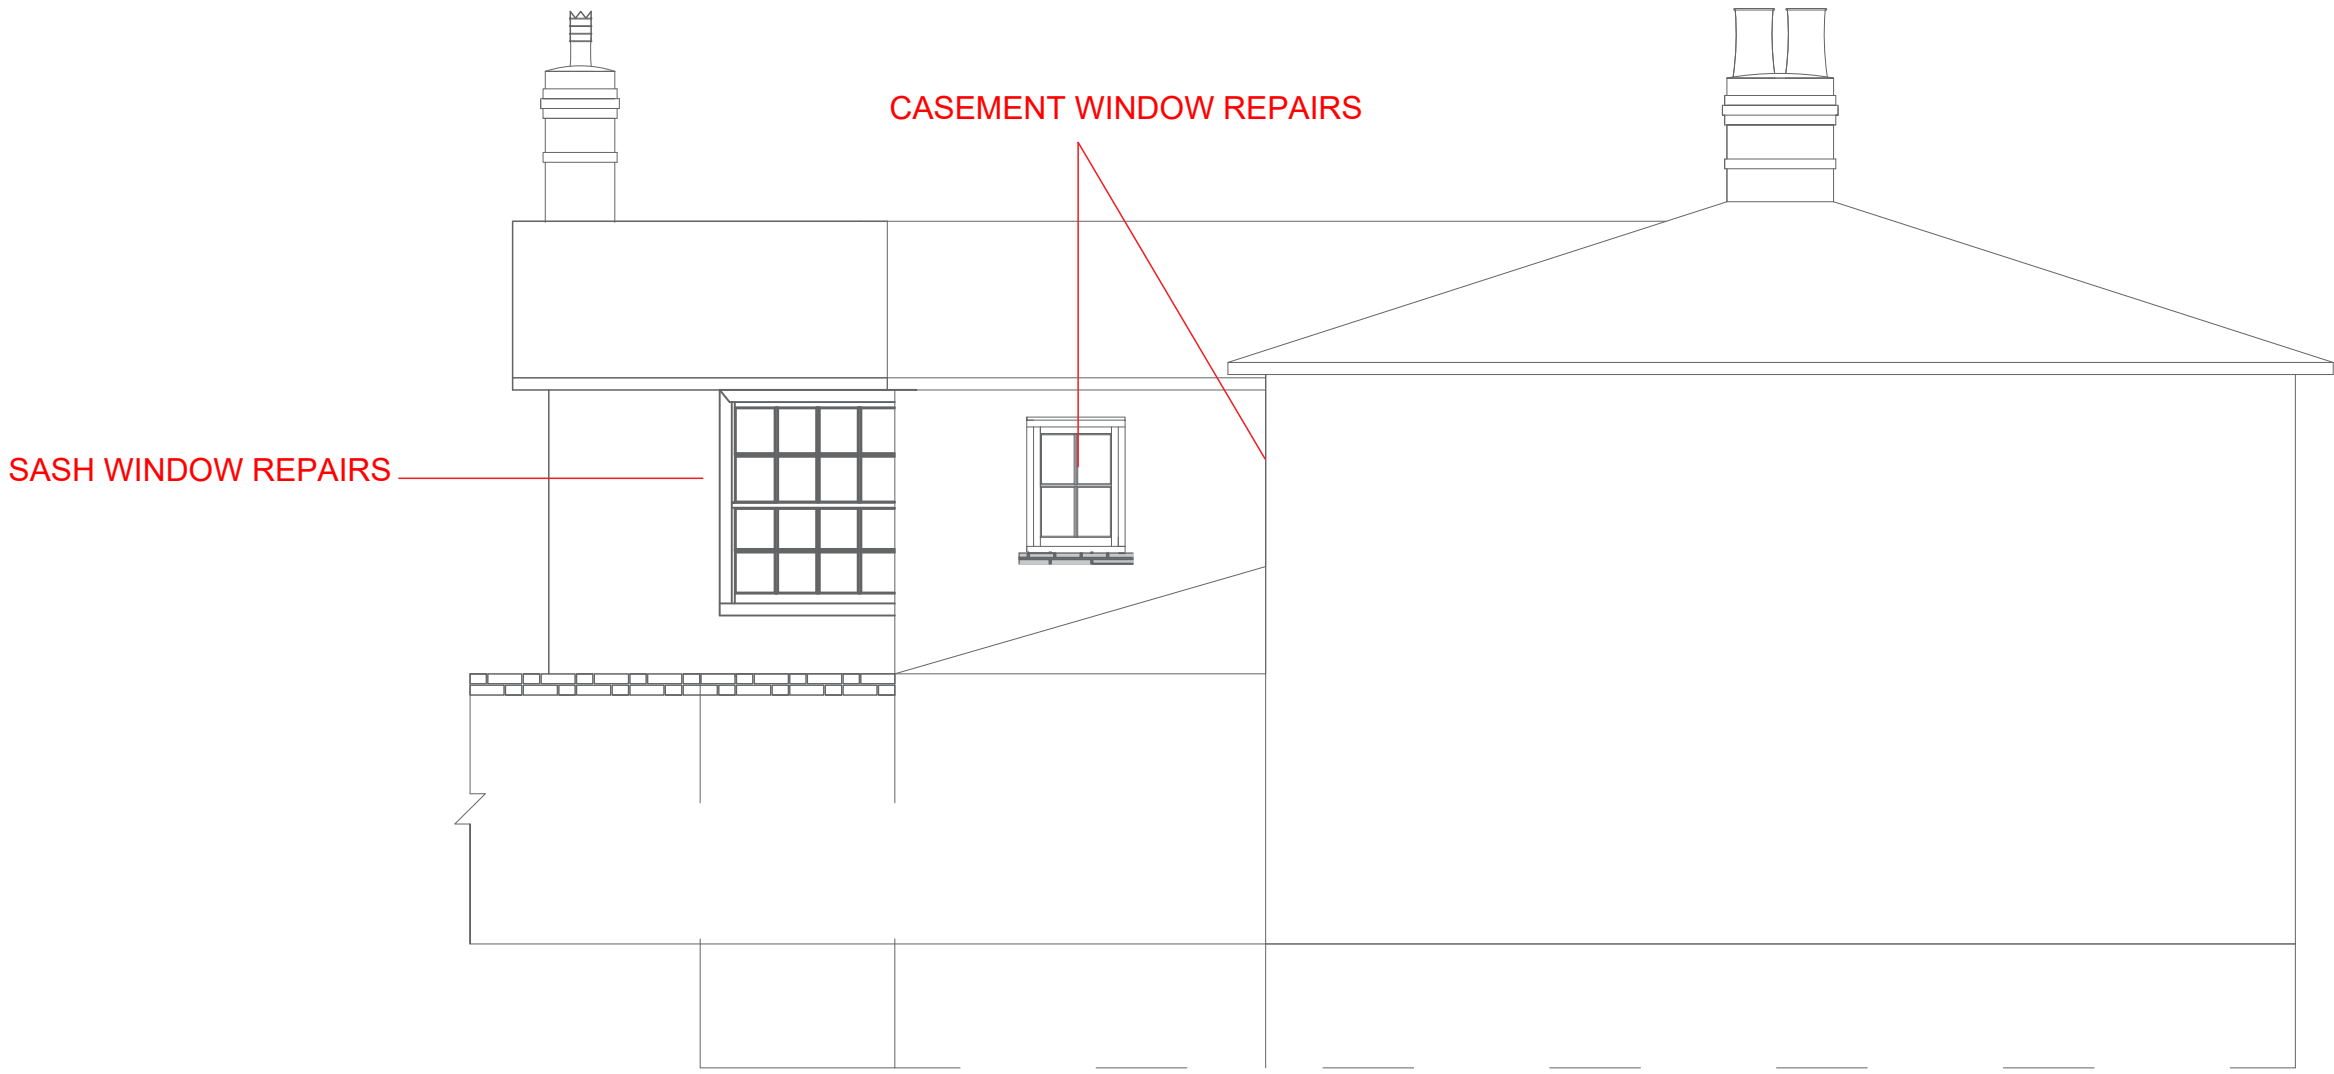

SASH WINDOW REPAIRS


CASEMENT WINDOW REPAIRS

WEST ELEVATION



WINDOW SILL REPAIRS

EAST ELEVATION

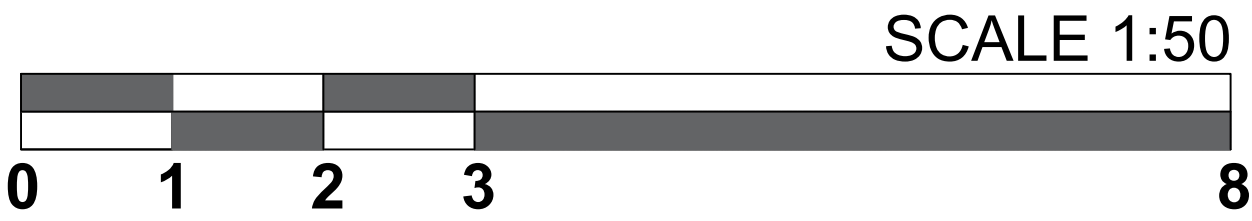

General Notes

No.	Revision/Issue	Date

 **MARLBOROUGH COLLEGE**
Estates Department
Barton Farm
College Fields
Marlborough
Wiltshire SN8 1PA Tel:- 01672892200

Project Name and Address
Marlborough College
Pewsey Road
West & East Elevation

Project	Pewsey Road West & East Elevations	Sheet	MC/PR/EWED/01
Date	12/03/2026		
Scale	1:50		