




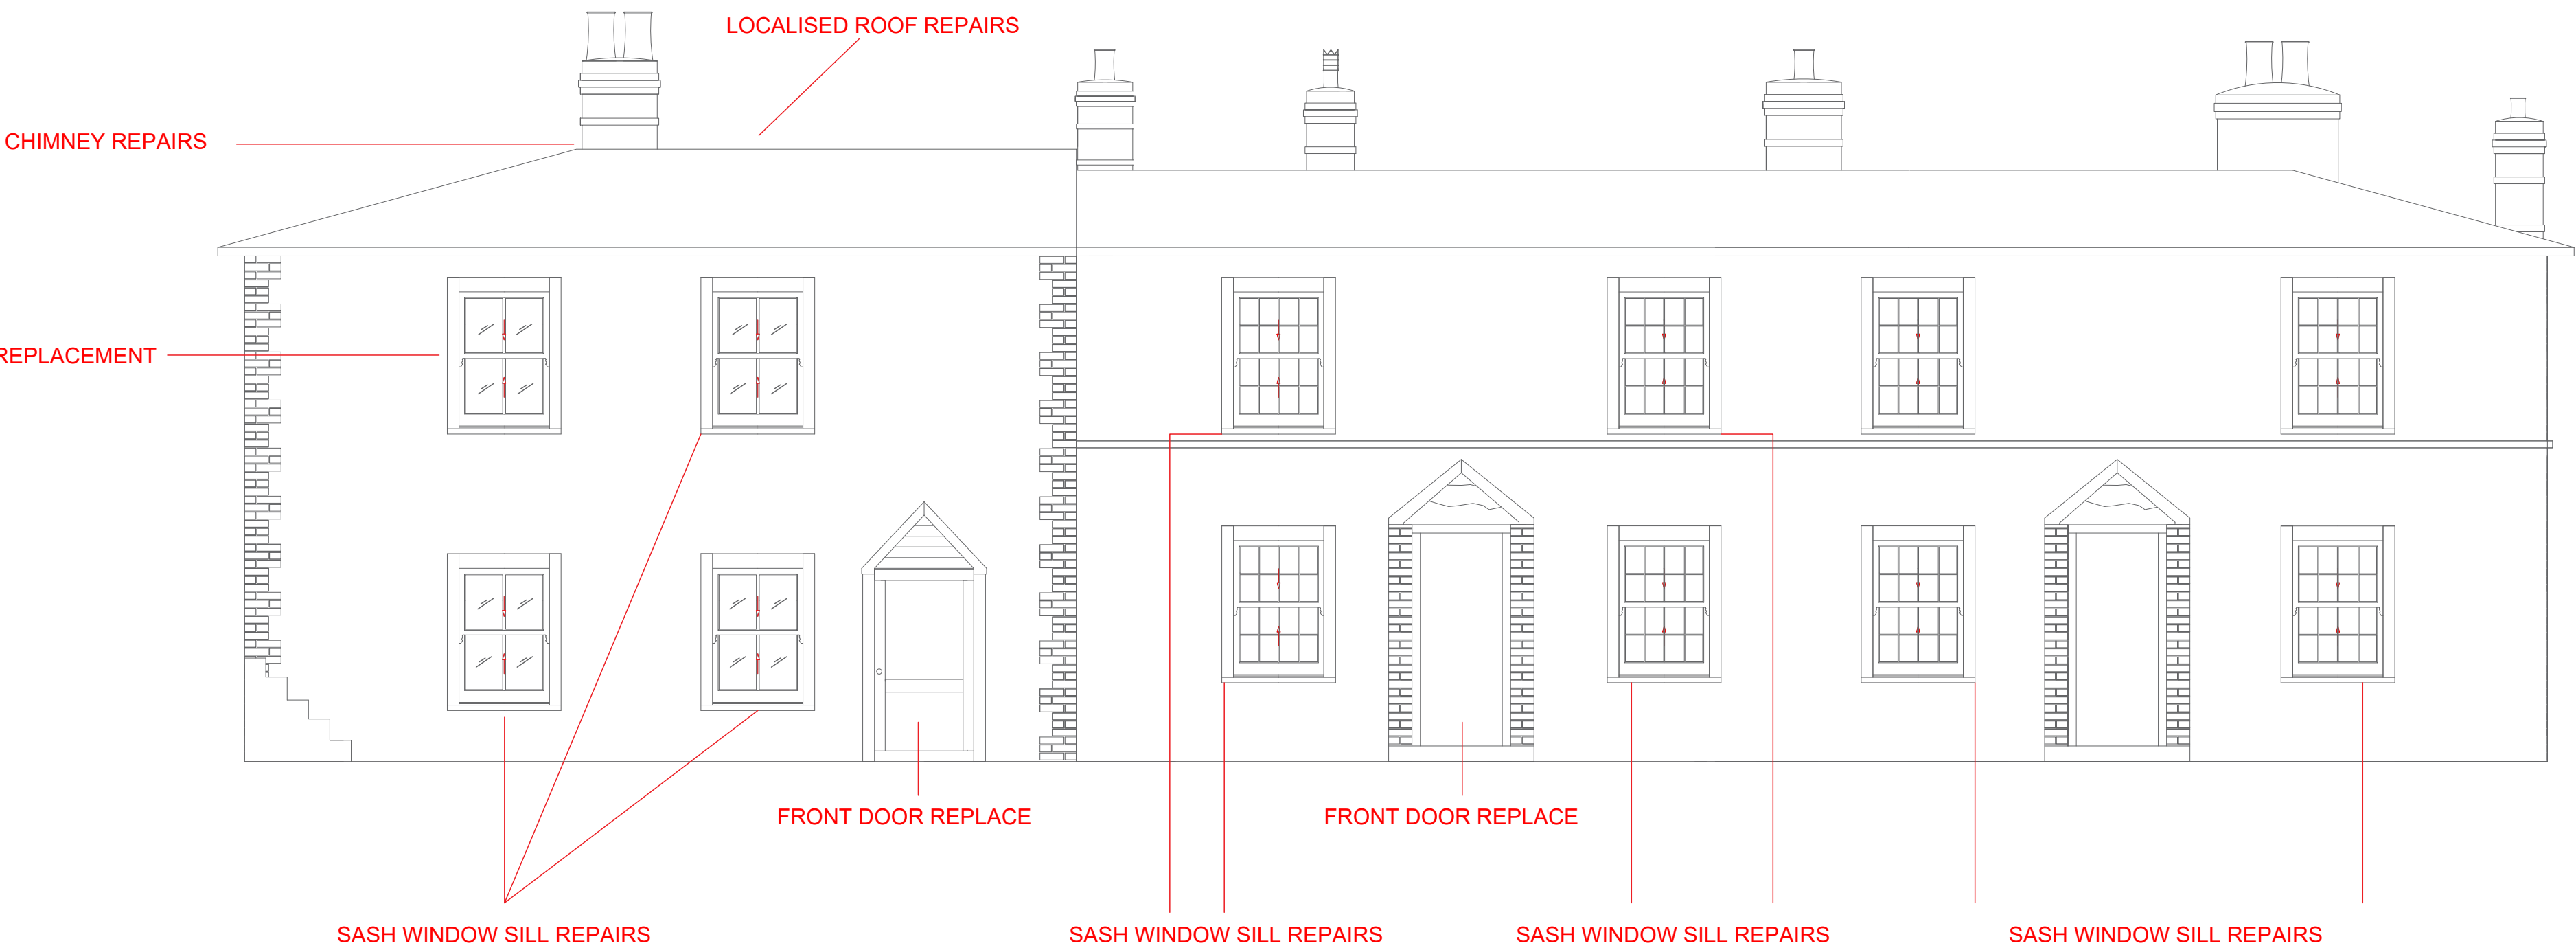

SOUTH ELEVATION

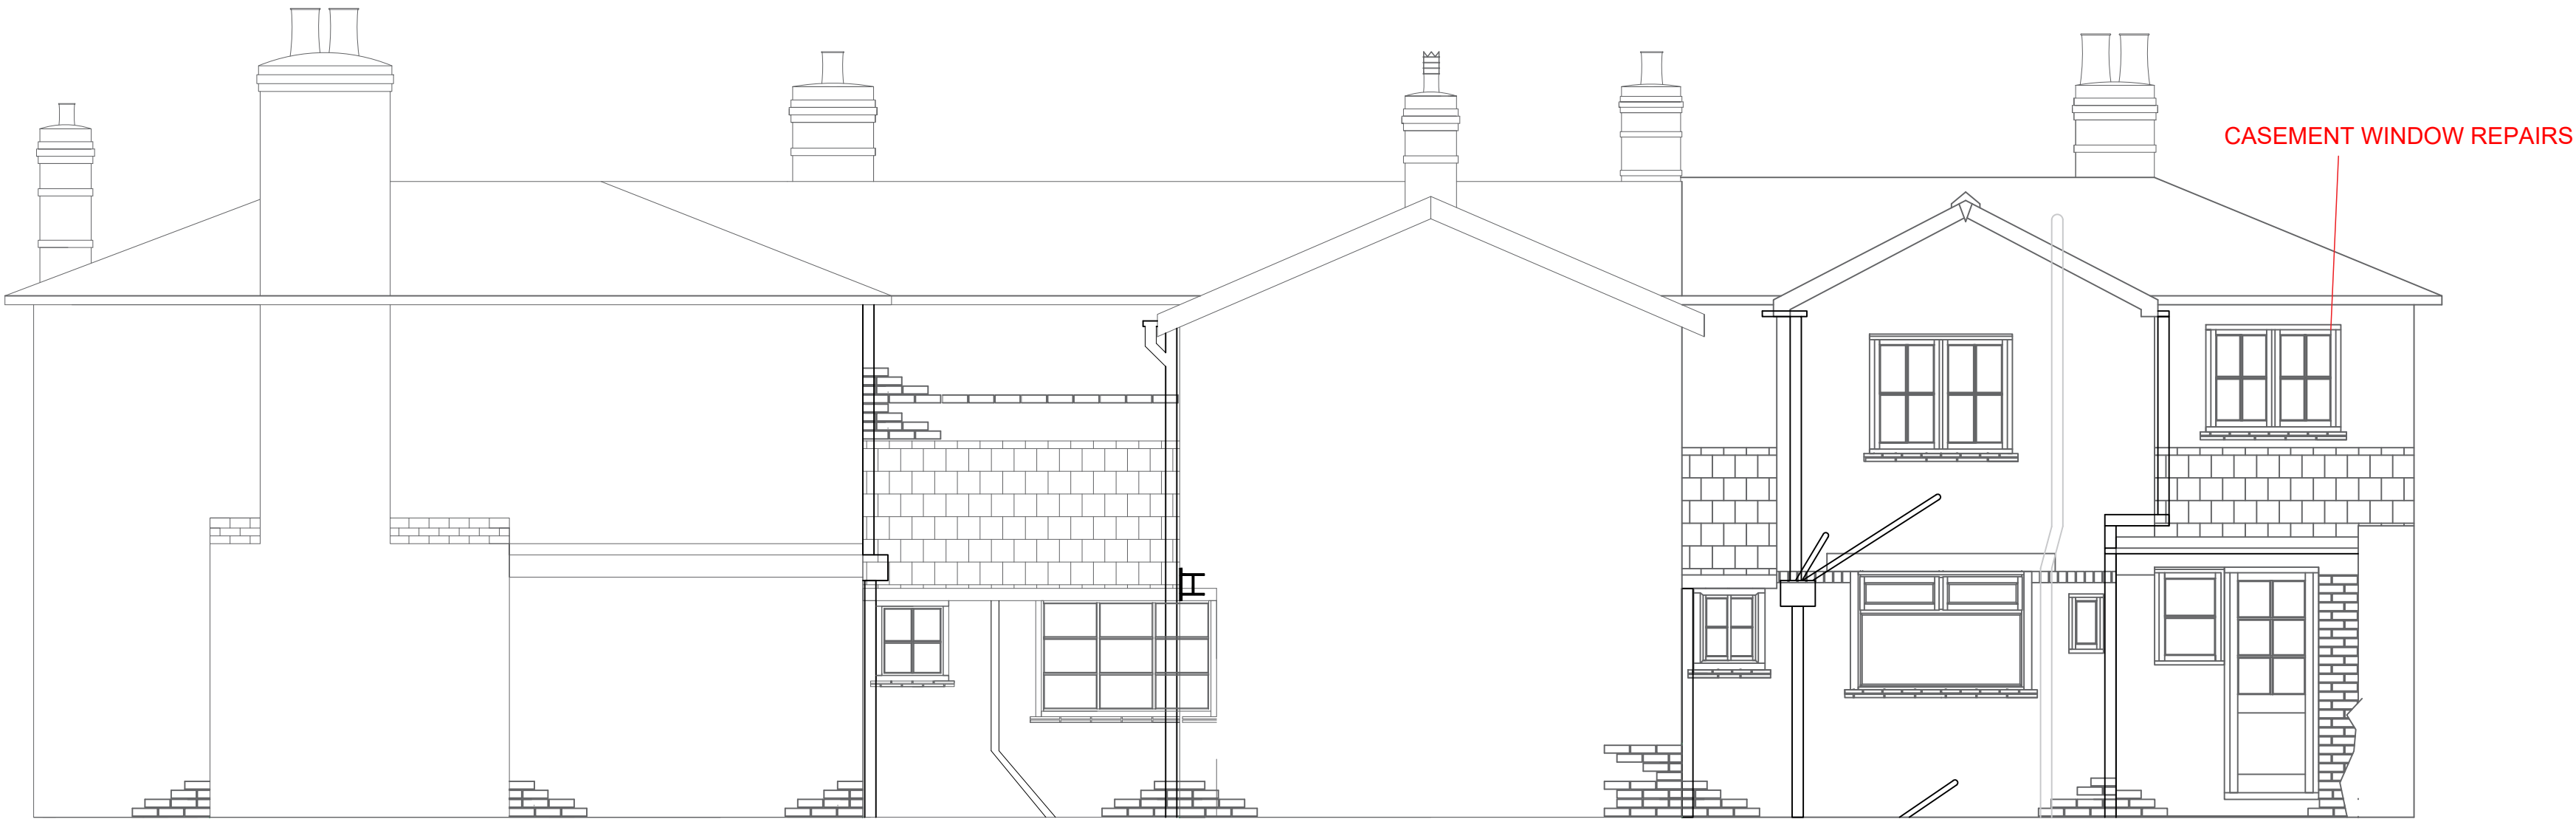

NORTH ELEVATION

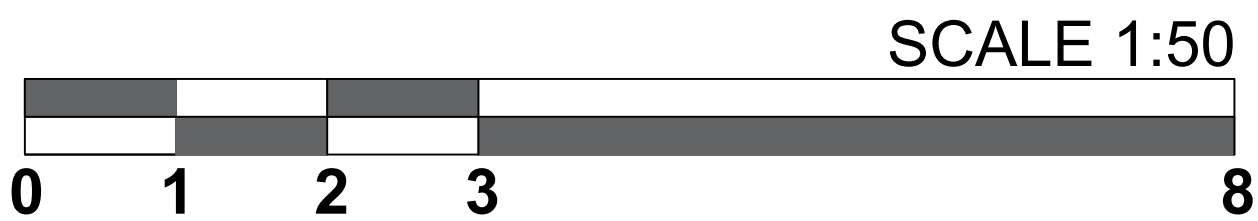

General Notes

No.	Revision/Issue	Date

 **MARLBOROUGH COLLEGE**
Estates Department
Barton Farm
College Fields
Marlborough
Wiltshire SN8 1PA Tel:- 01672892200

Project Name and Address

Marlborough College
Pewsey Road
North & South Elevation

Project	Pewsey Road North & South Elevations	Sheet	MC/PR/NSED/01
Date	12/03/2026		
Scale	1:50		