
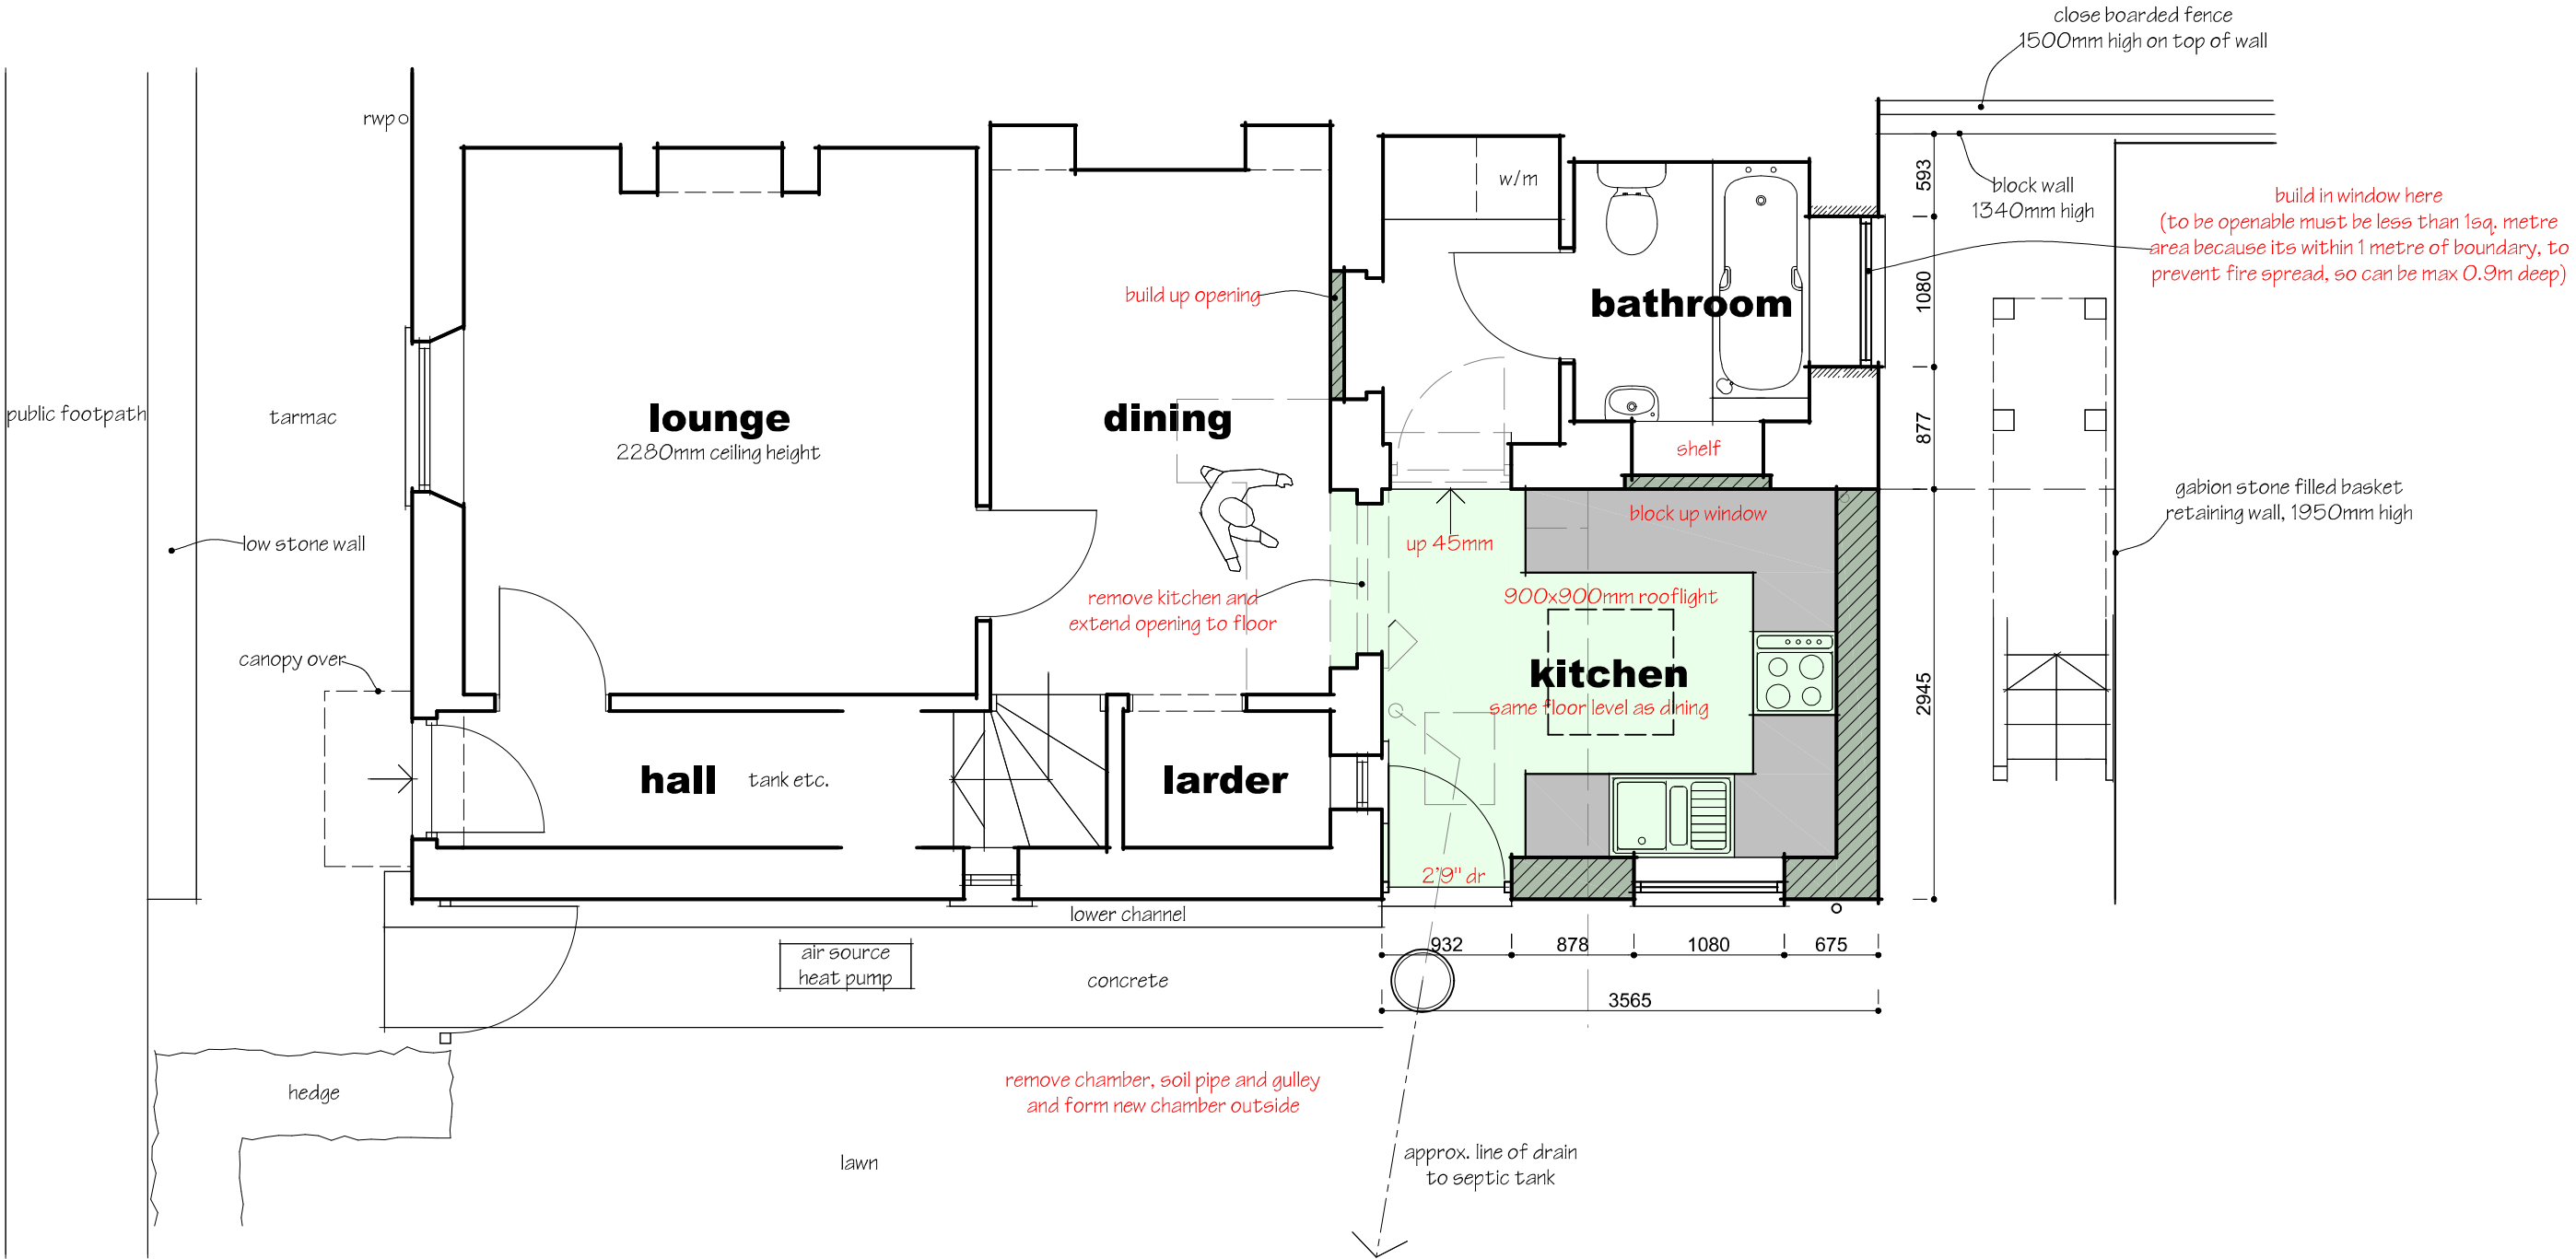
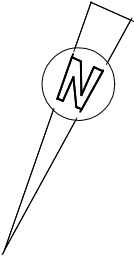


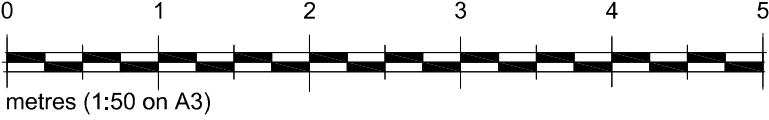

GROUND FLOOR PLAN

K E V I N S M I T H *Architectural Services*
7 Ludlow Close, Frome, Somerset. BA11 2ES TEL. 07946 678348 WEB. www.kevinpsmith.co.uk

Client **JAMIE O'NEILL**
Job **7 CHURCH STREET, LONGBRIDGE DEVERILL, WILTSHIRE .**
Title **PROPOSAL DETAILS 1**

Scales **1:50** Date **APRIL 2026** Ref No **2638 / 05**