




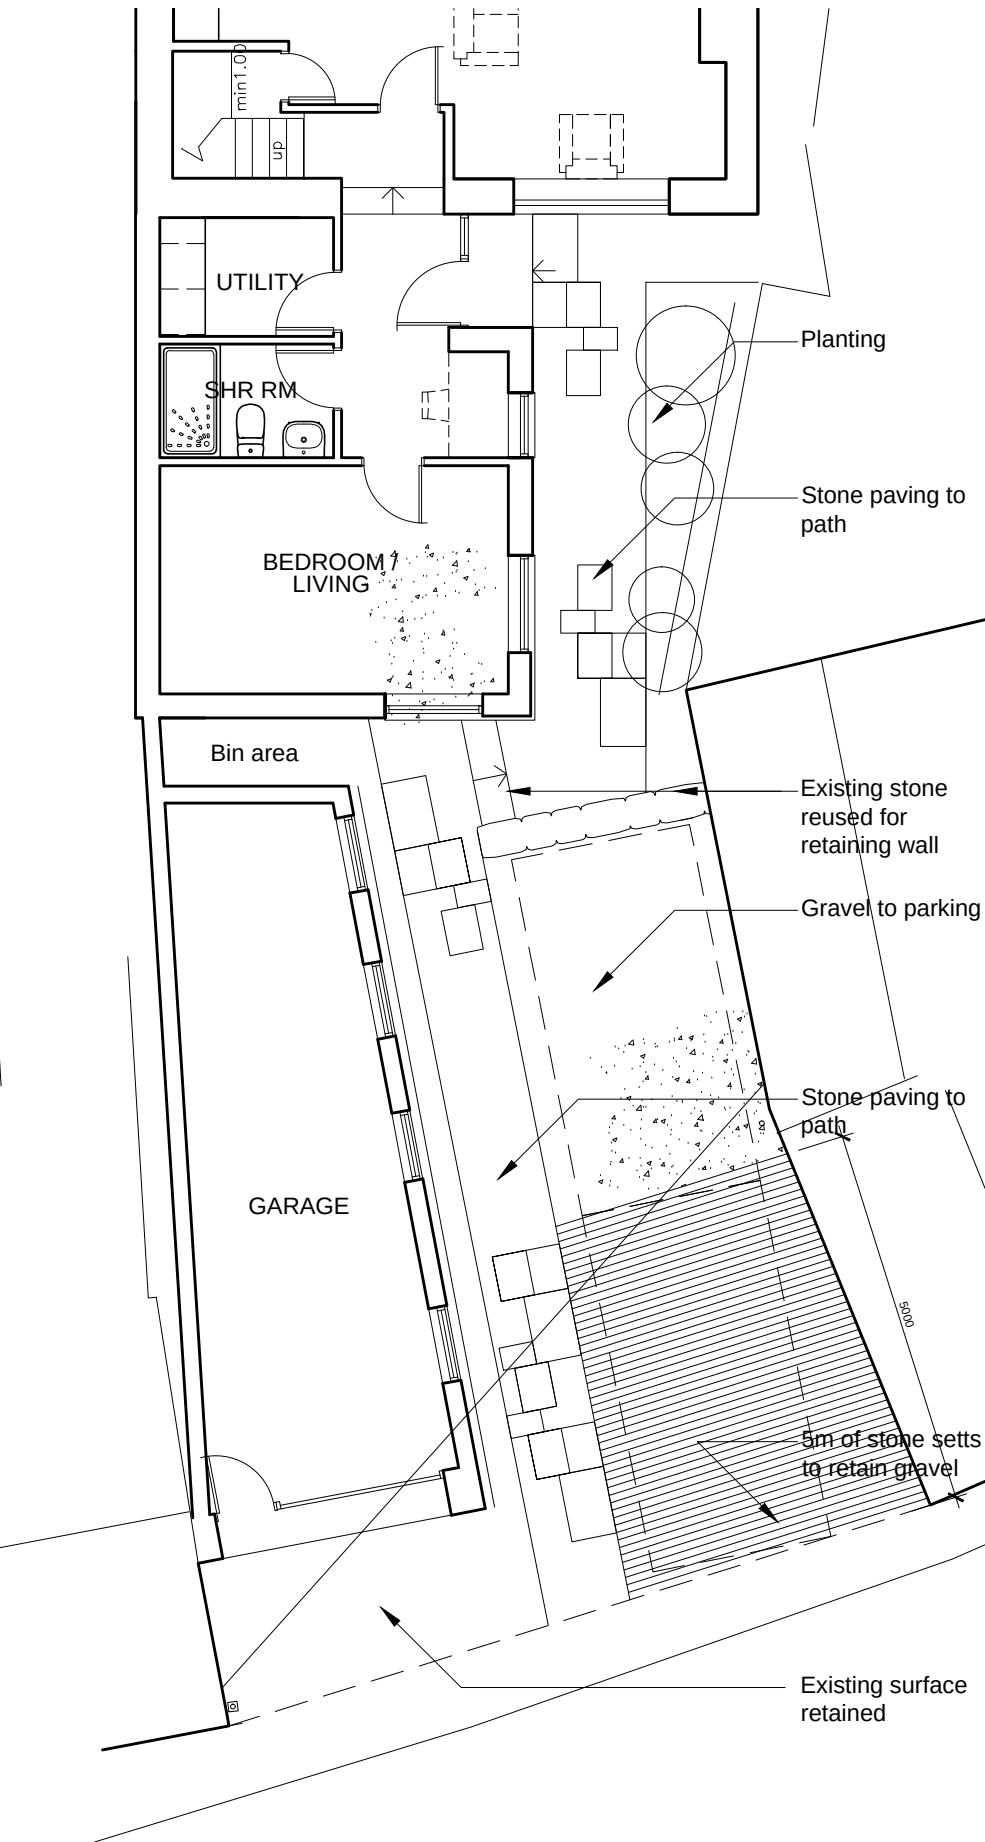

FRONT GARDEN PLAN

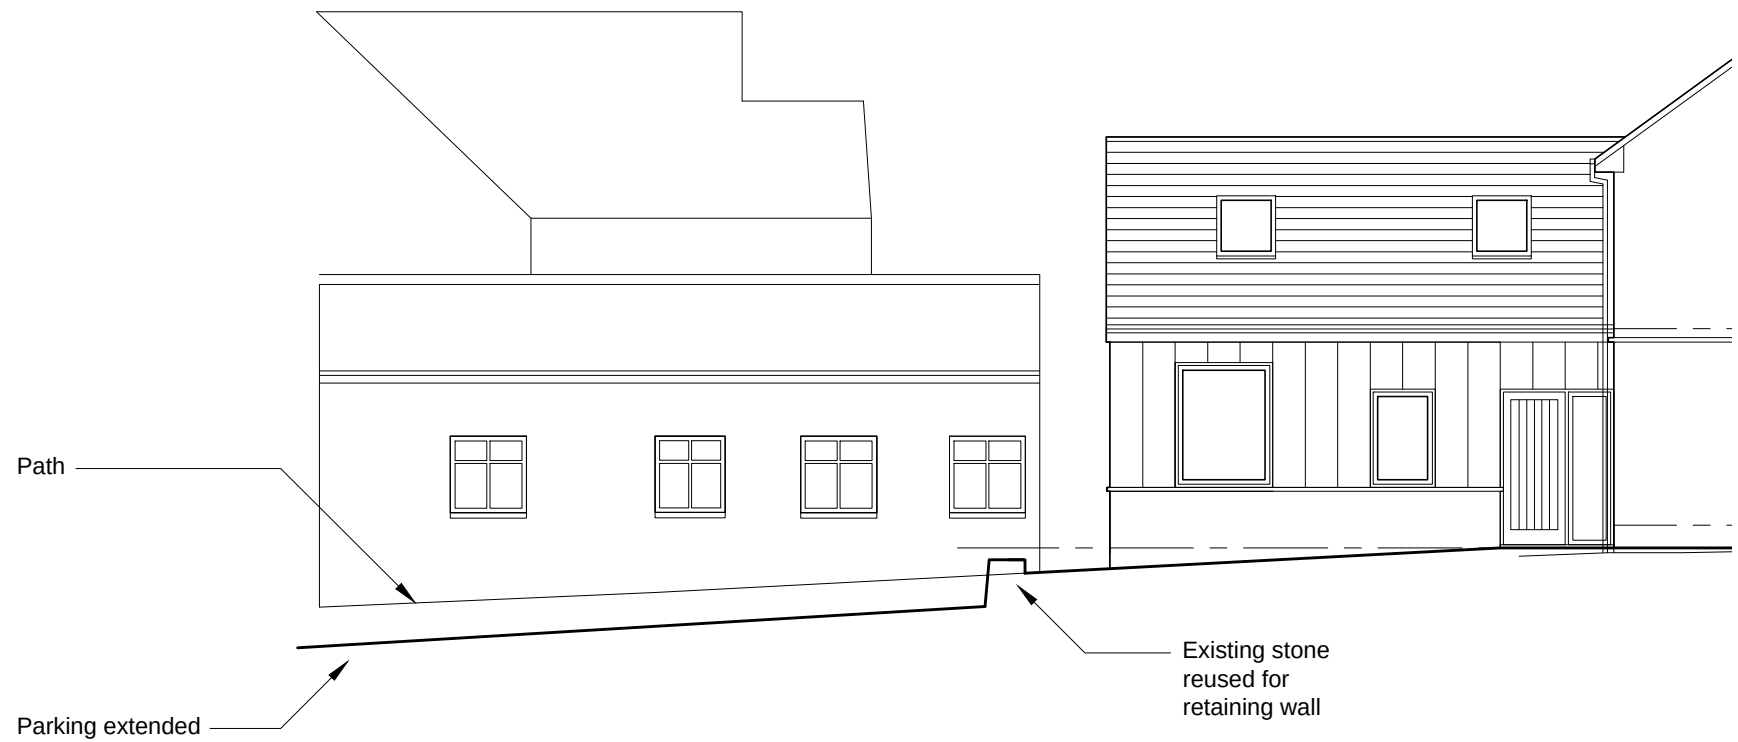

SECTION THROUGH PARKING

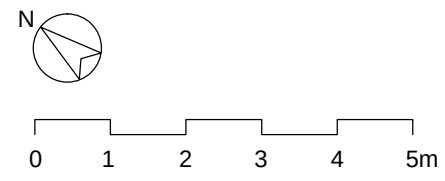

B	Apr'26	Setts increased to 5m
A	Mar'26	Extension roof height reduced and parking amended

Rev	Date	Description
-----	------	-------------

C3

C3 Design Limited
3 Harestock Road
Winchester
SO22 6NS
T 0845 458 1544

site
Wendy Cottage, Back Hill,
Malmesbury SN16 9BT

title
Proposed Parking Plan and Section

date	scale
Mar'26	1:100@A3
job	drawing no
941	/P11
rev	
B	