


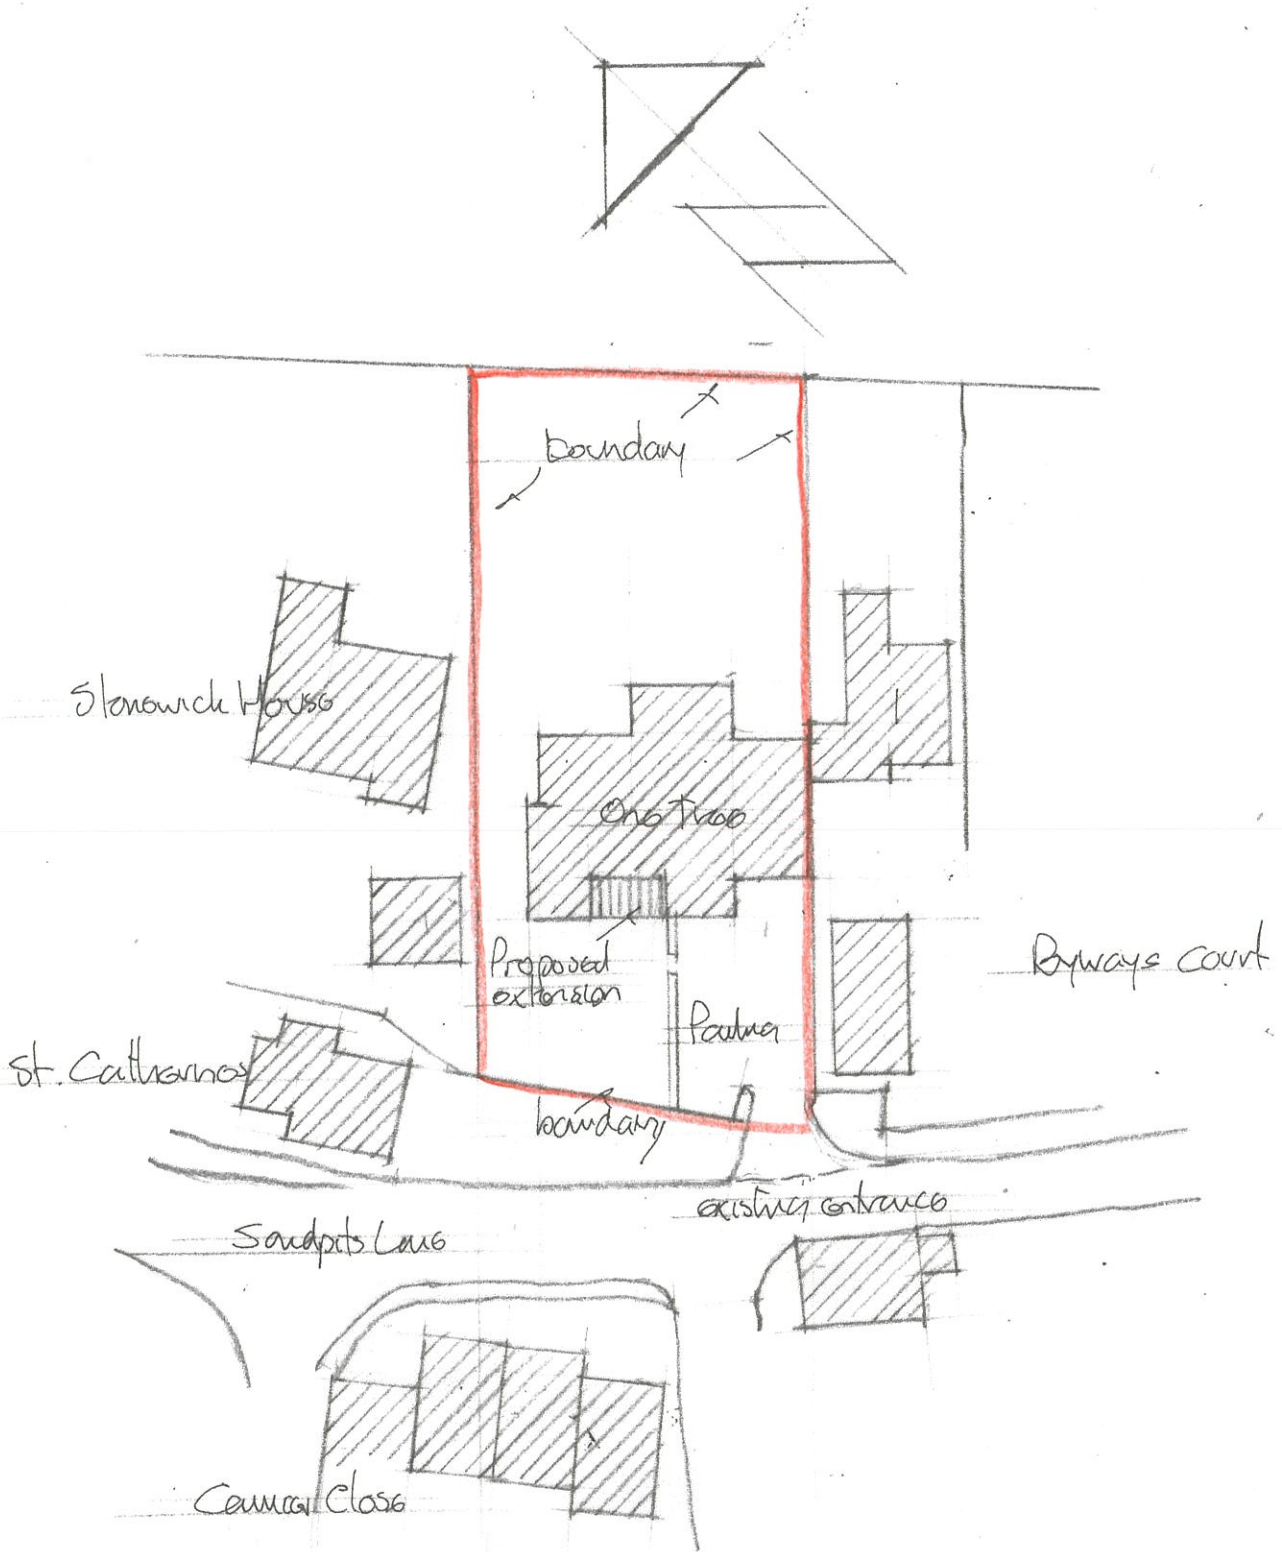

SITE PLAN Scale 1/500

25.0m at a scale of 1/500 - A4 Paper Size



Proposed extension and Alterations at "One Tree"
 Sandpits Lane, Sherston, Malmesbury SN16 0NN.
 Proposed Site Plan scale 1/500

OT5