


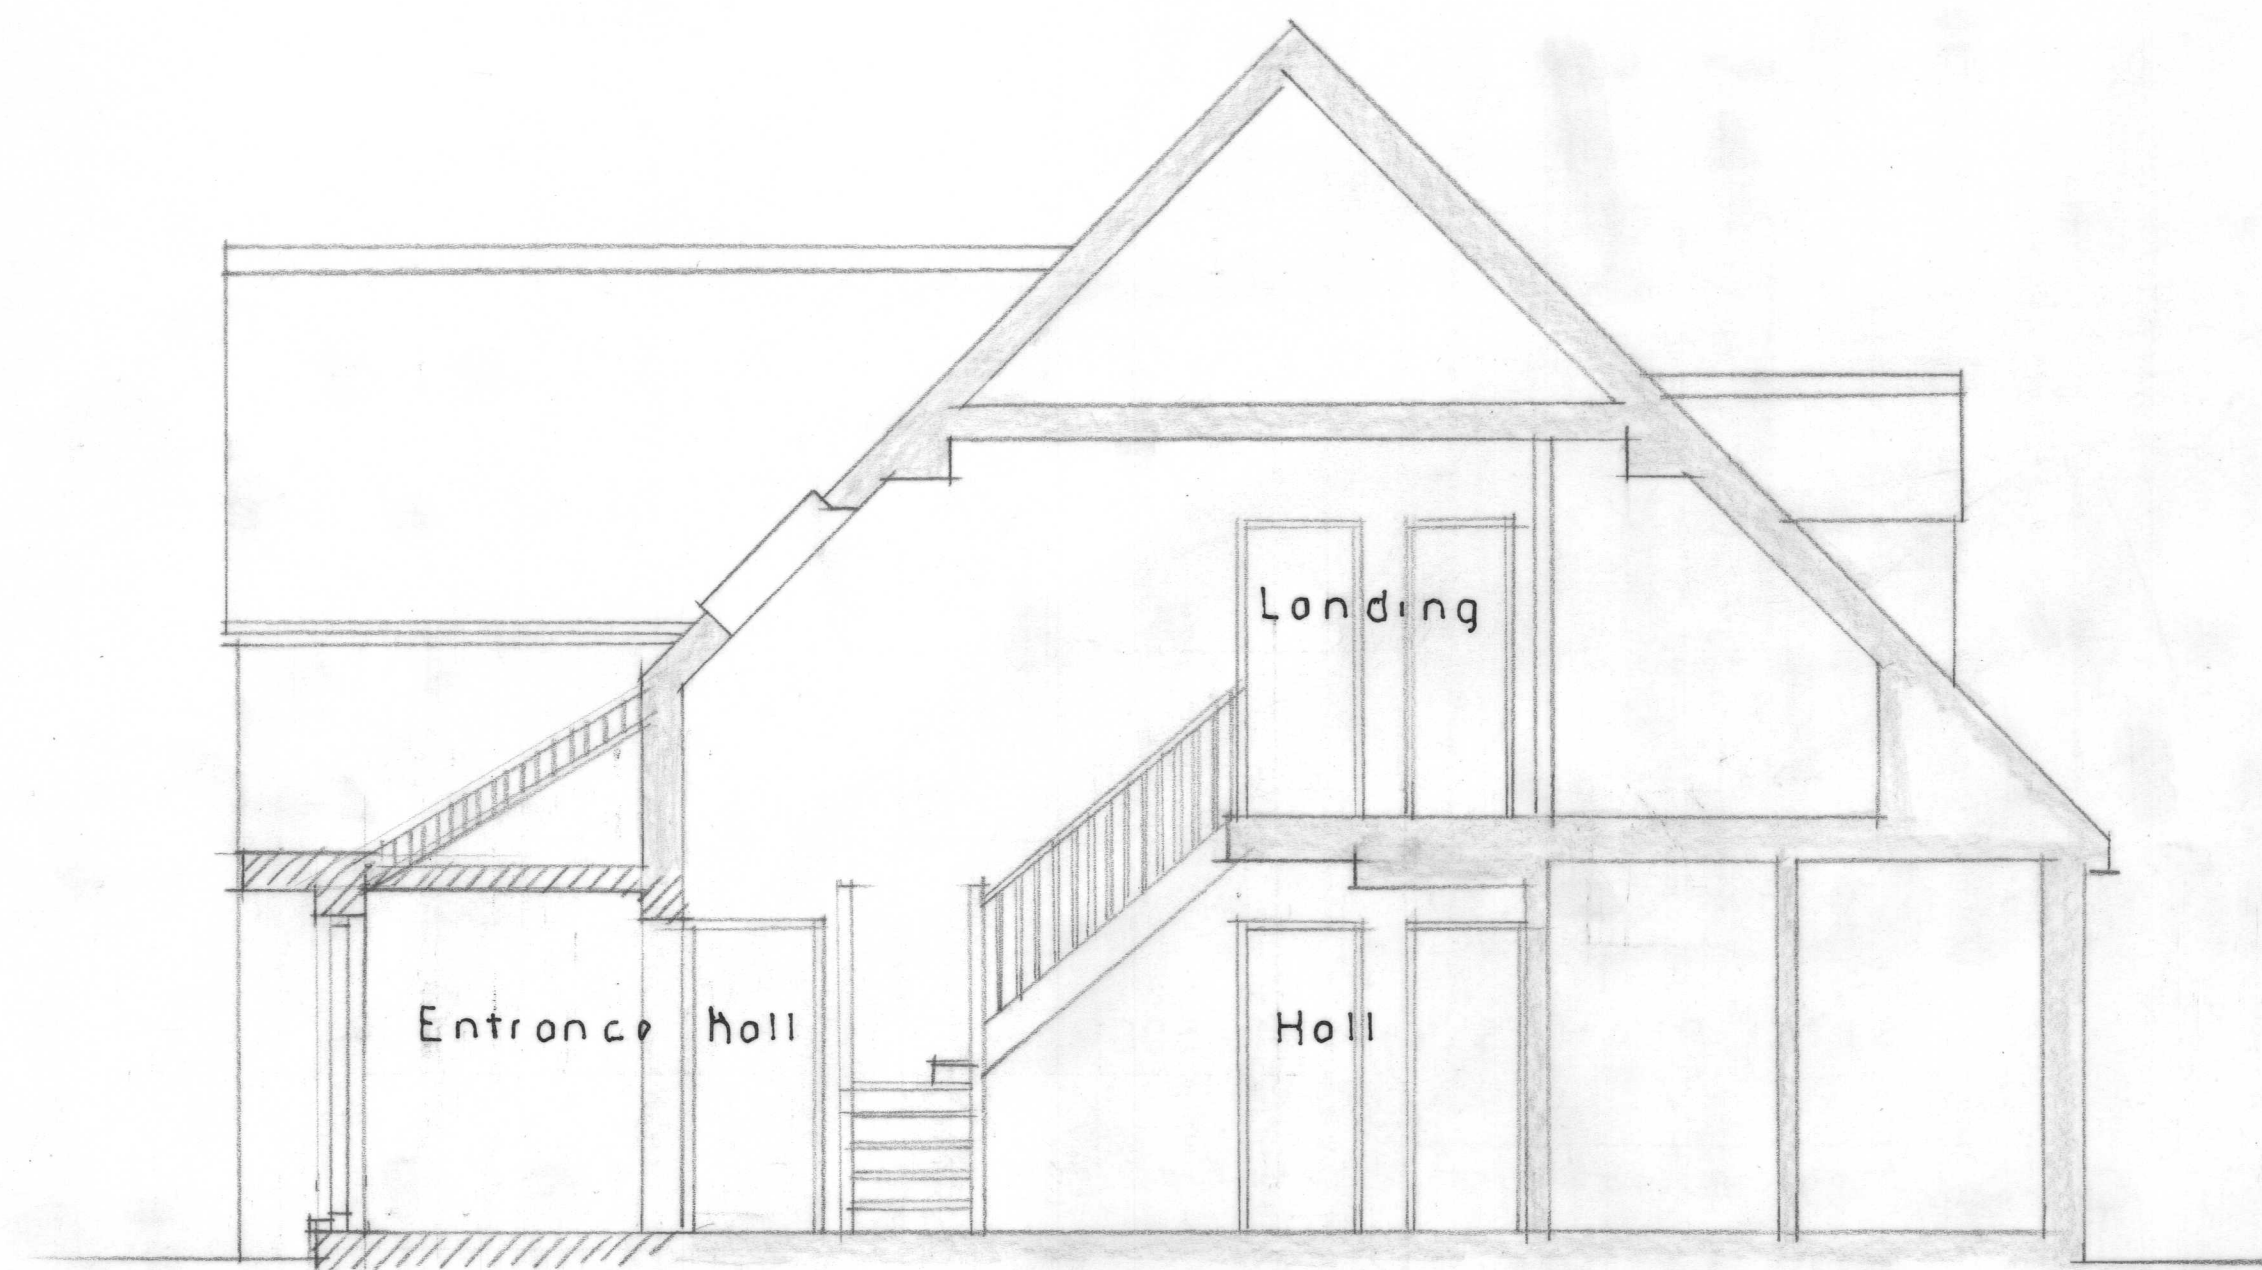


SECTION A A



SOUTH WEST ELEVATION



NORTH WEST ELEVATION

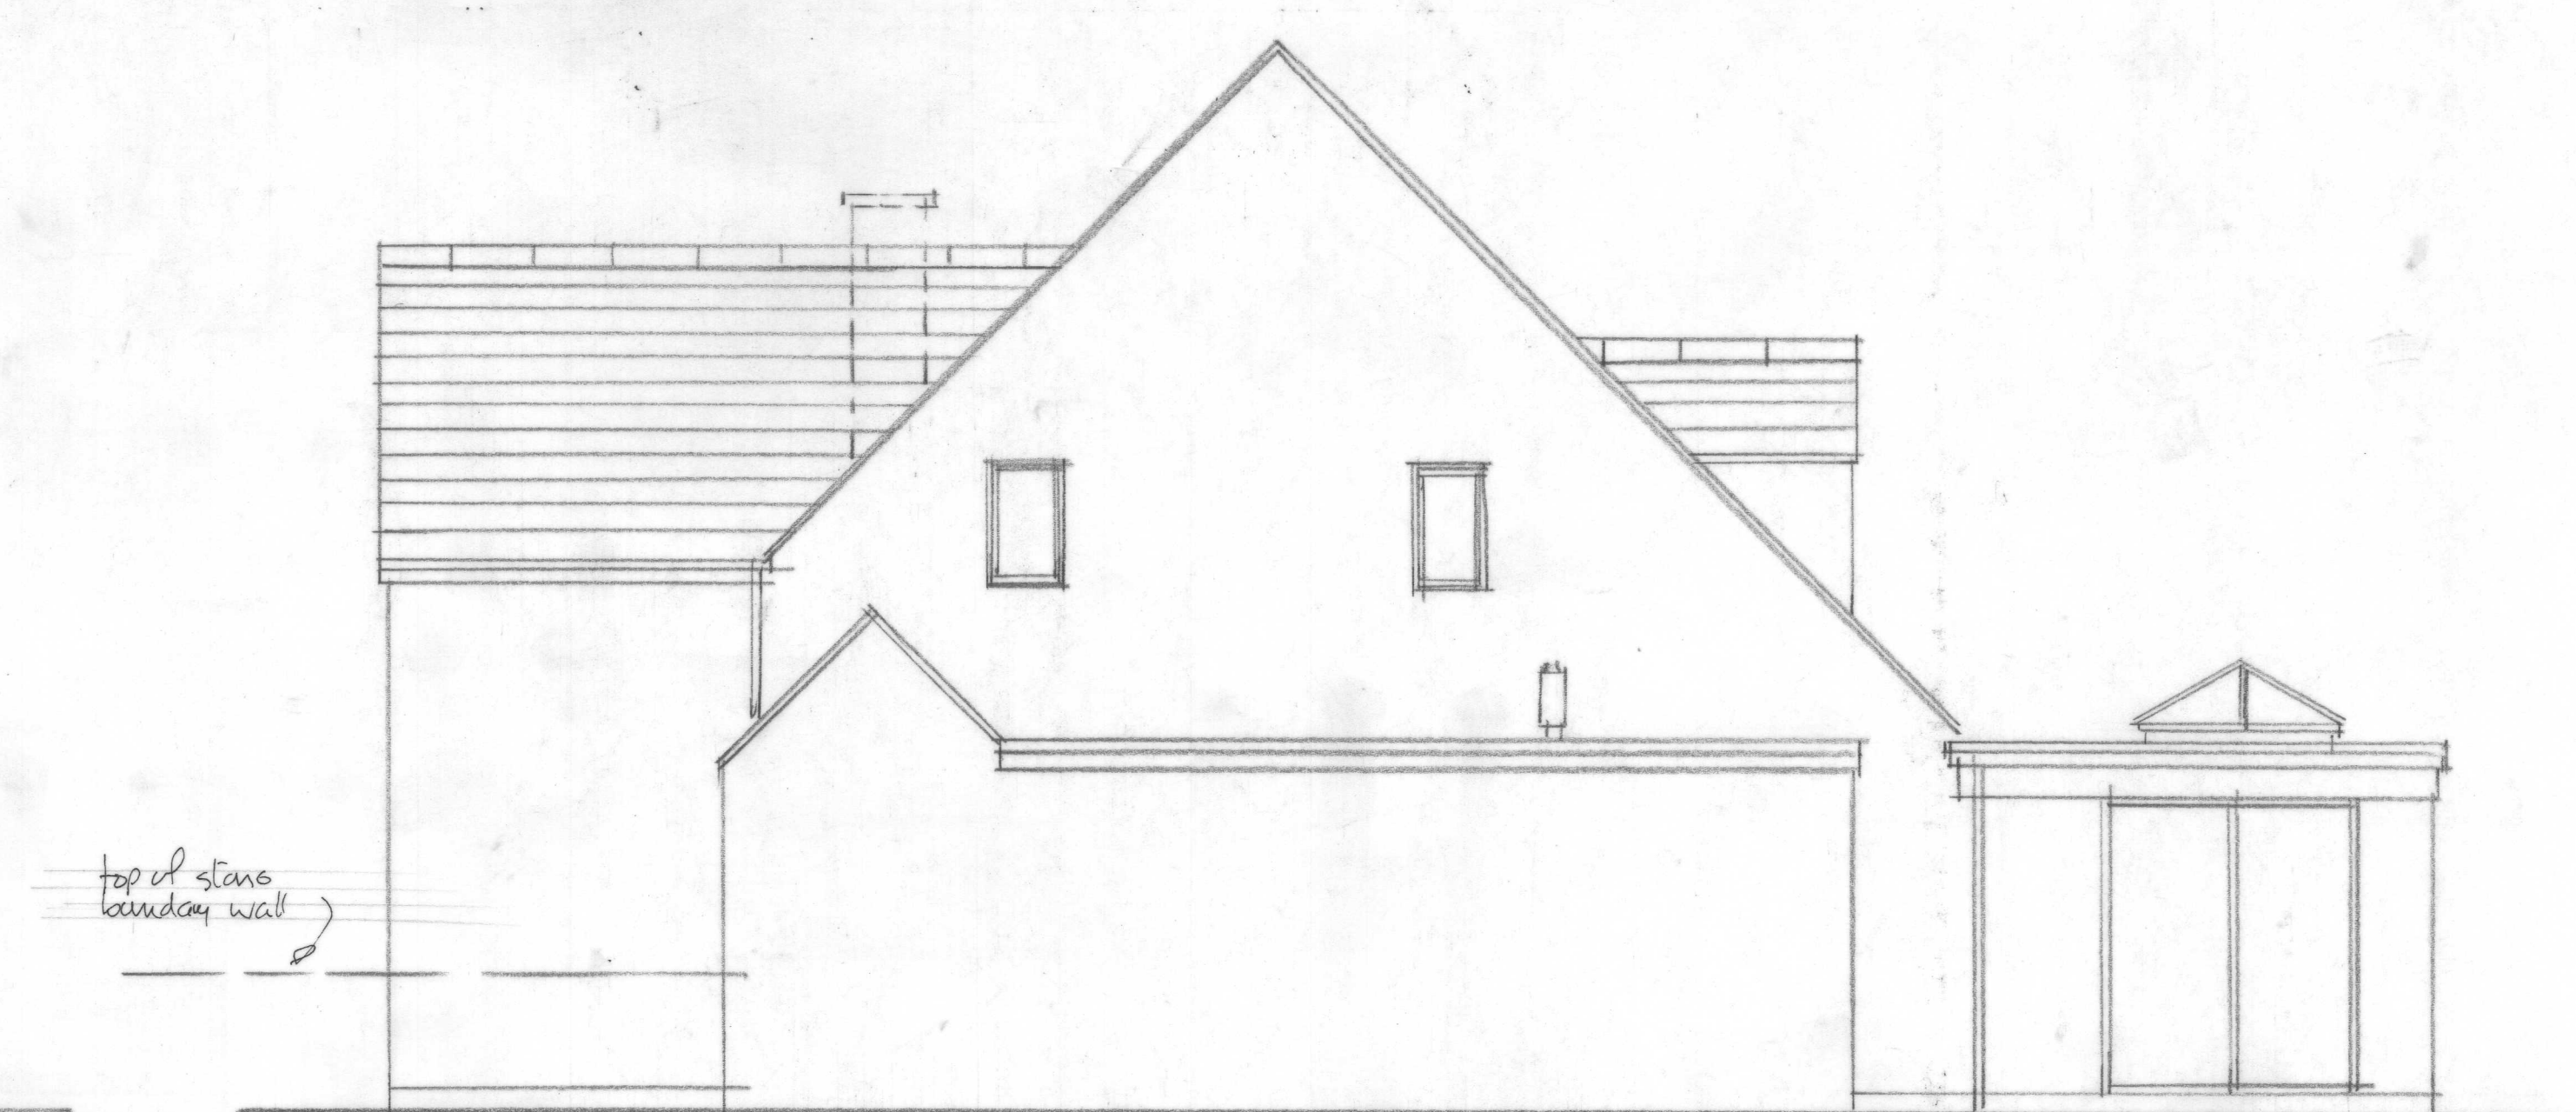

SOUTH EAST ELEVATION

PROPOSED EXTENSION AND ALTERATIONS AT 'ONE TREE', SANDPITS LANE, SHERSTON, MALMESBURY, SN16 0NN
PROPOSED SECTION AND ELEVATIONS Scale 1/50

* sum at a scale of 1/50. At Paper Size *

