
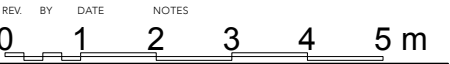
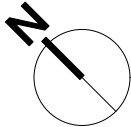


Planning

CLIENT
Mr & Mrs Viner

ADDRESS
LOWER BARN
ROWARD FARM
DRAYCOT CERNE
CHIPPENHAM
SN15 4SG

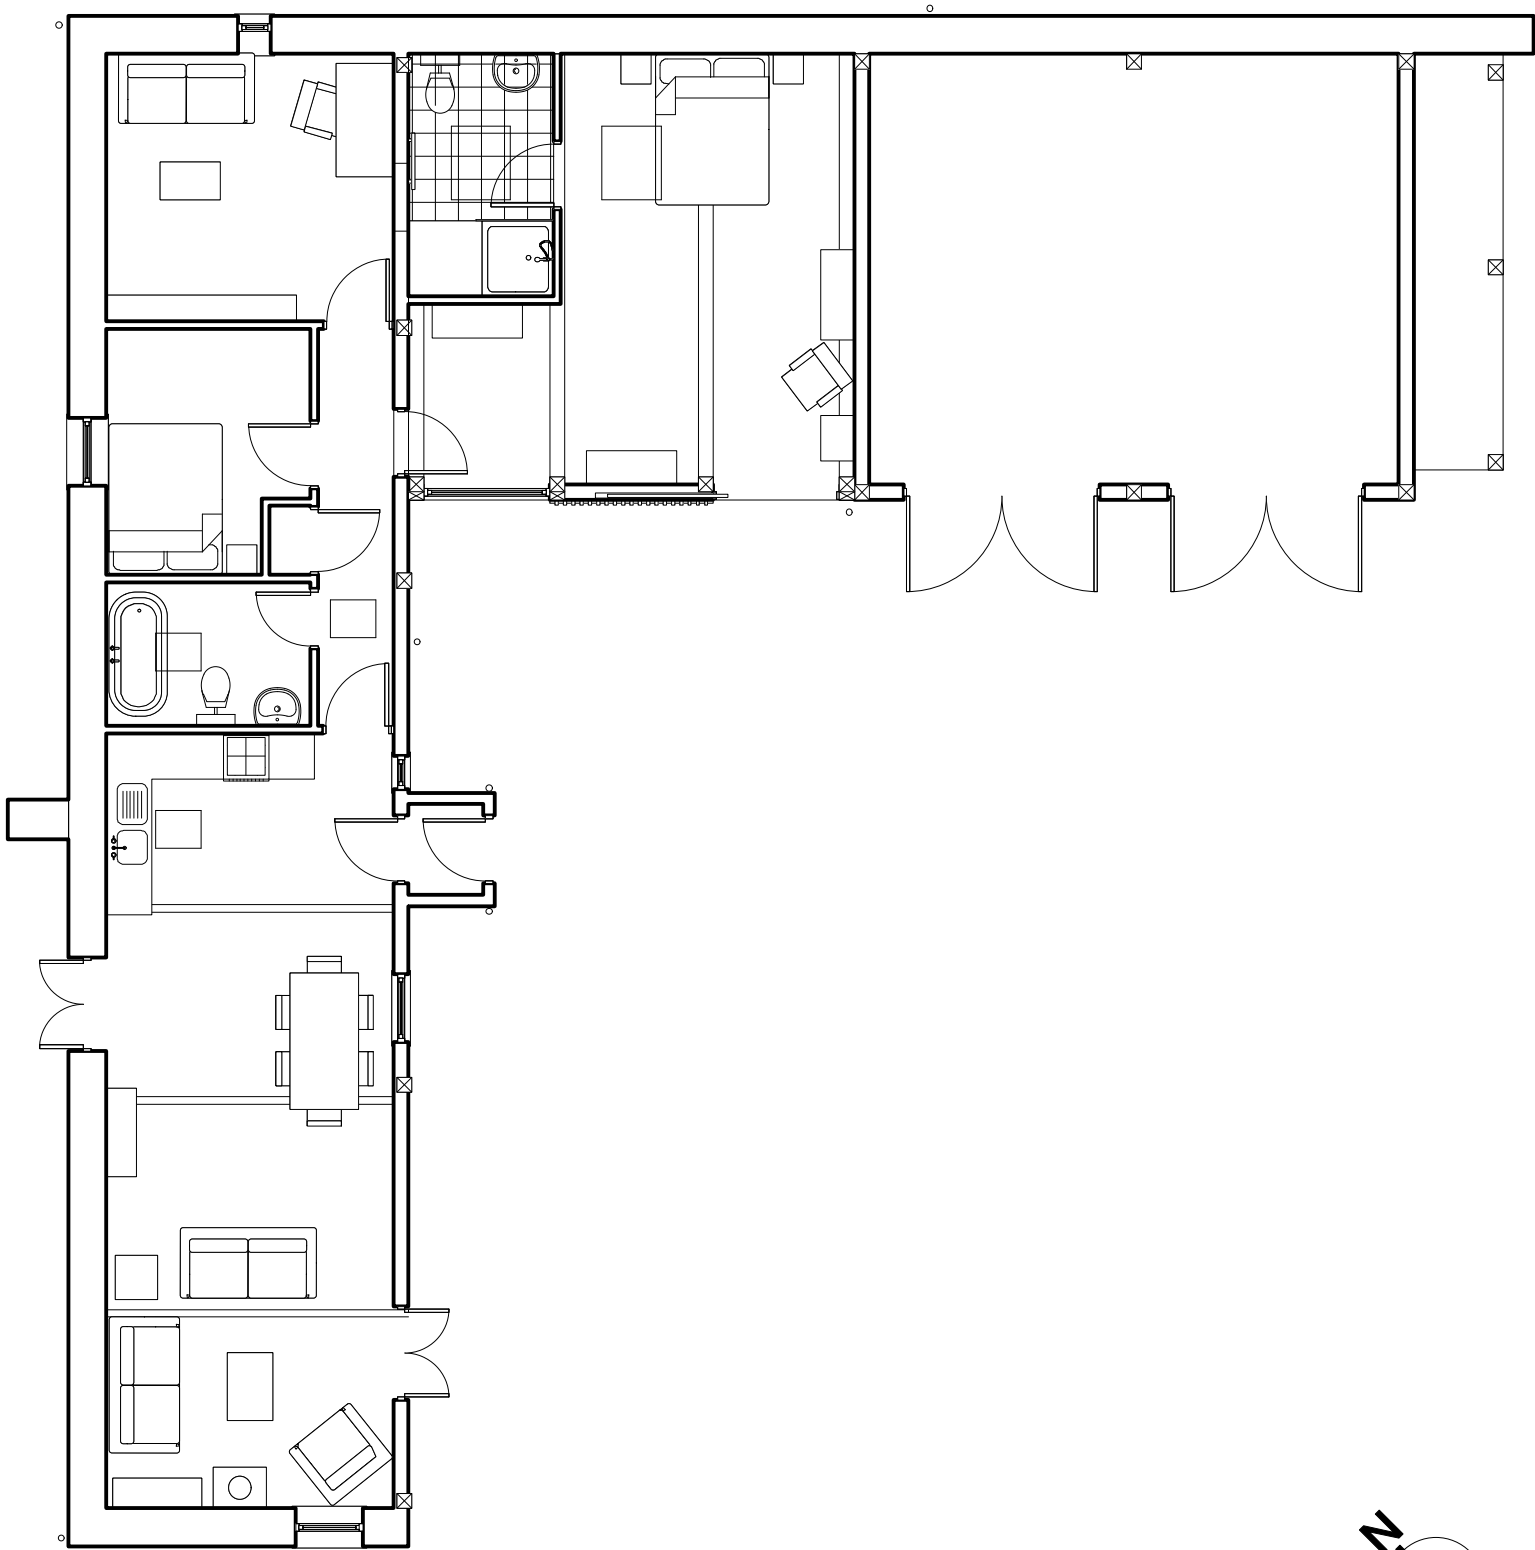

EX and PR Floor Plan

PROJECT	STAGE	DRAWING	REV	DRAWN
483	PL	- 01		RE
SCALE	SIZE	CREATION		
1:100	@ A3 P			