



SECTION A - A


Concrete plain roof
tiles to all slopes

White upvc
windows


Render finish to
all external walls



SOUTH WEST ELEVATION

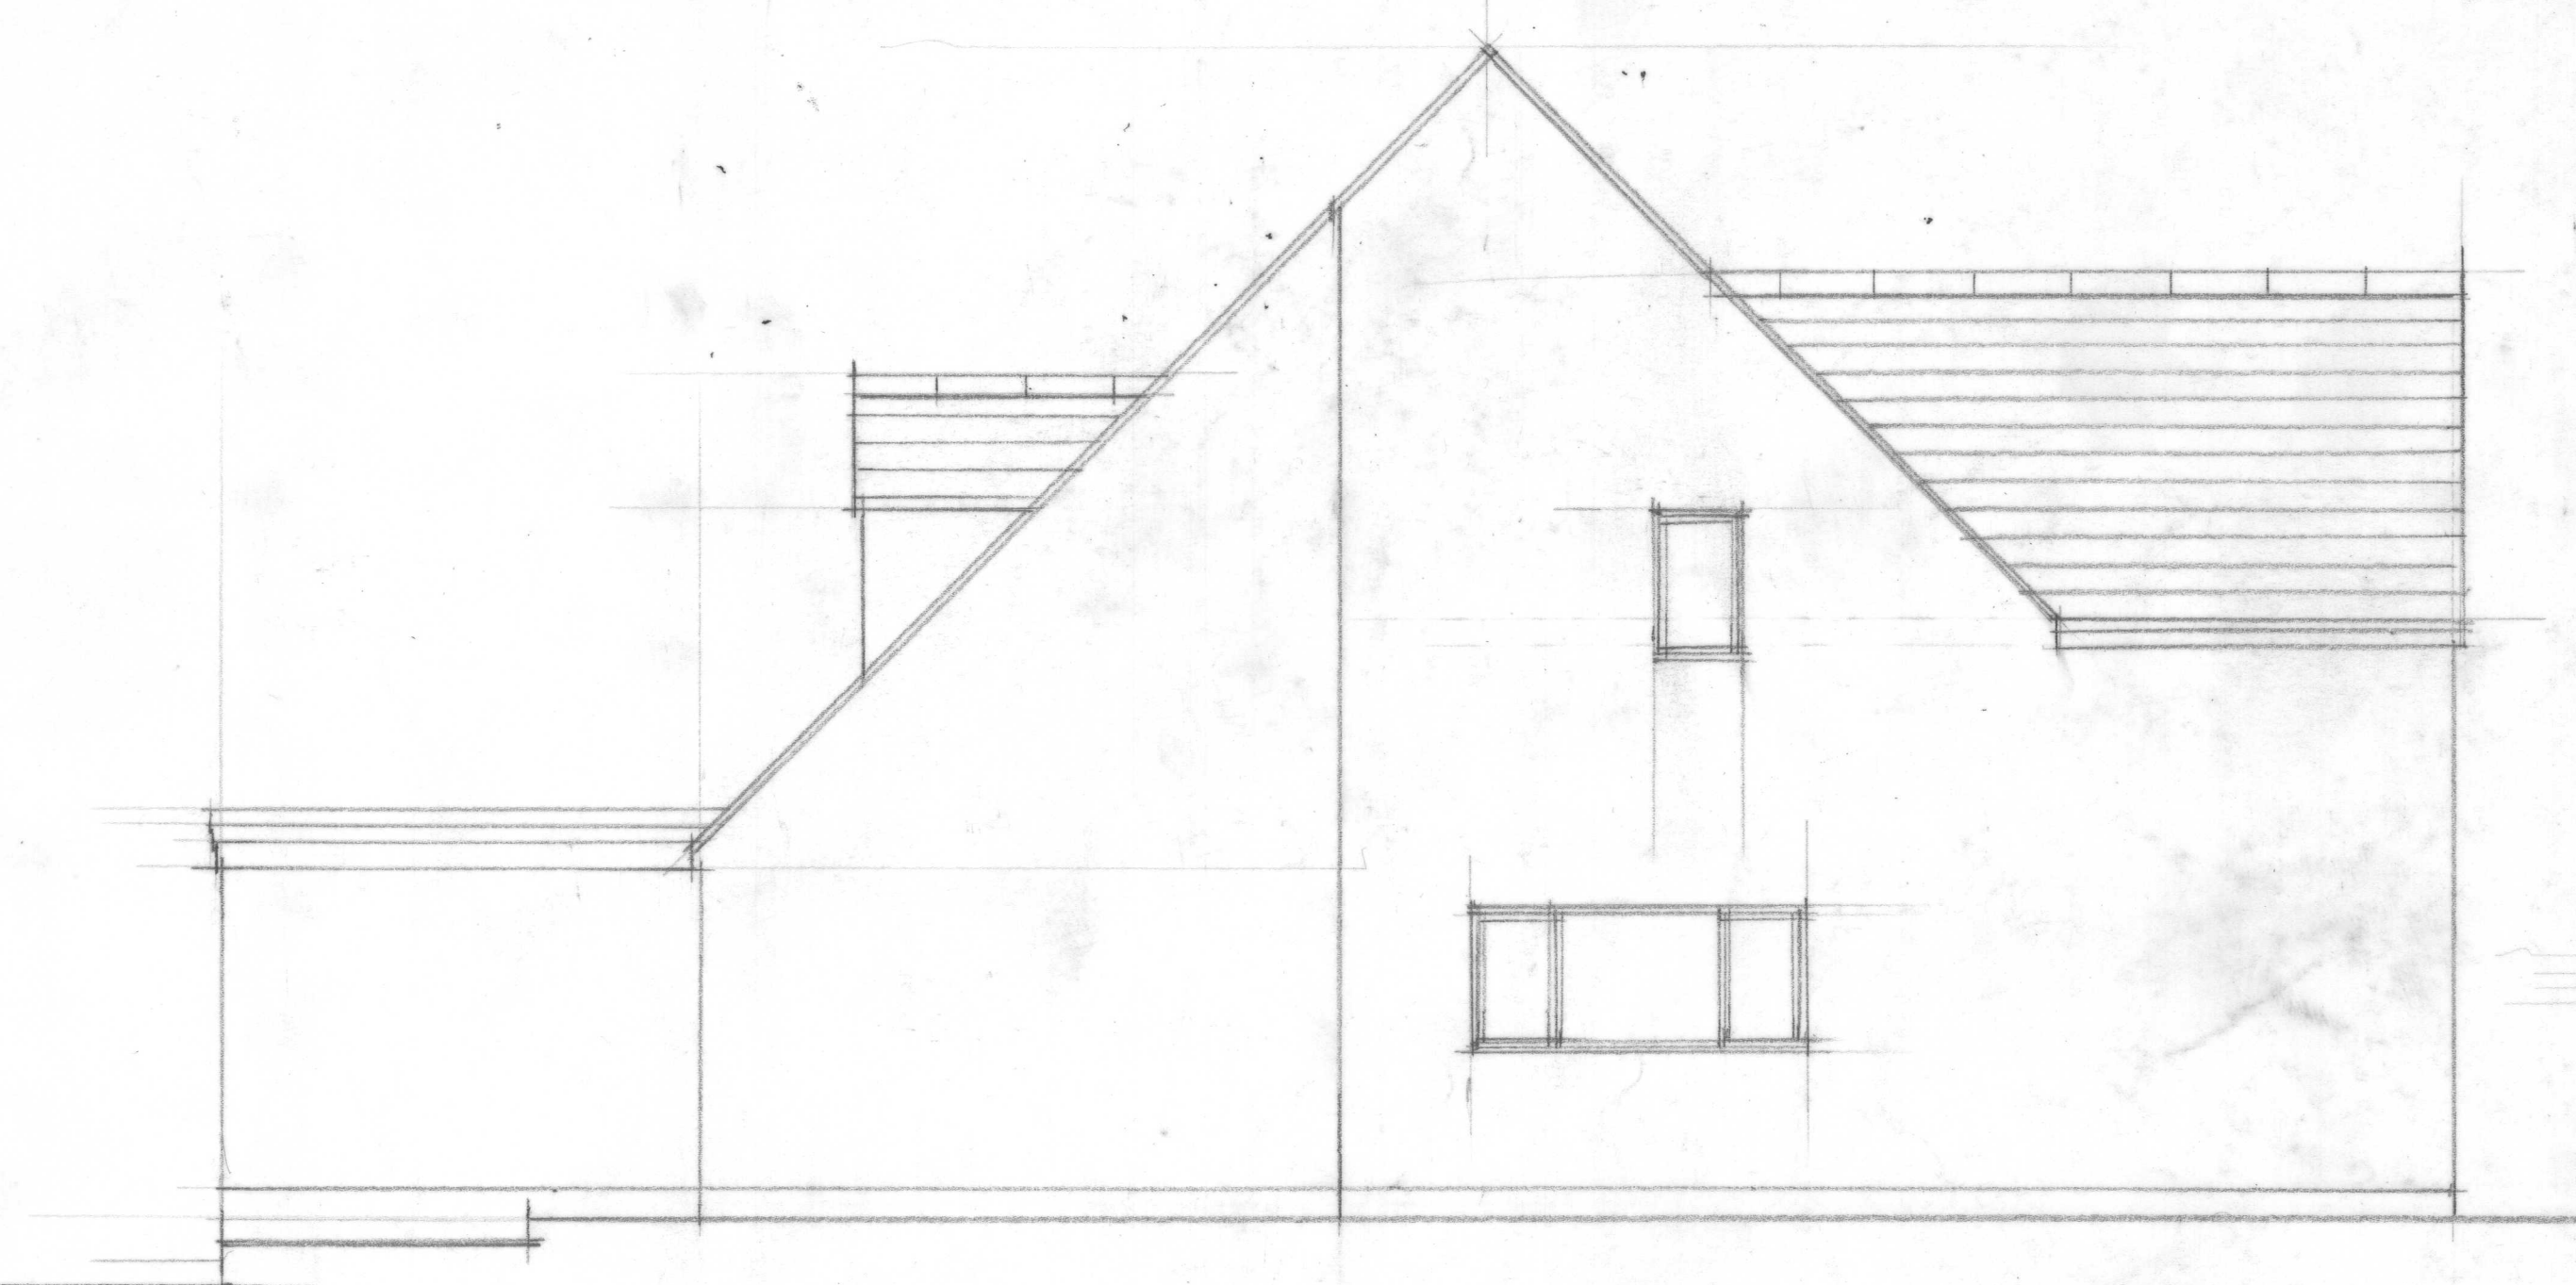

NORTH WEST ELEVATION

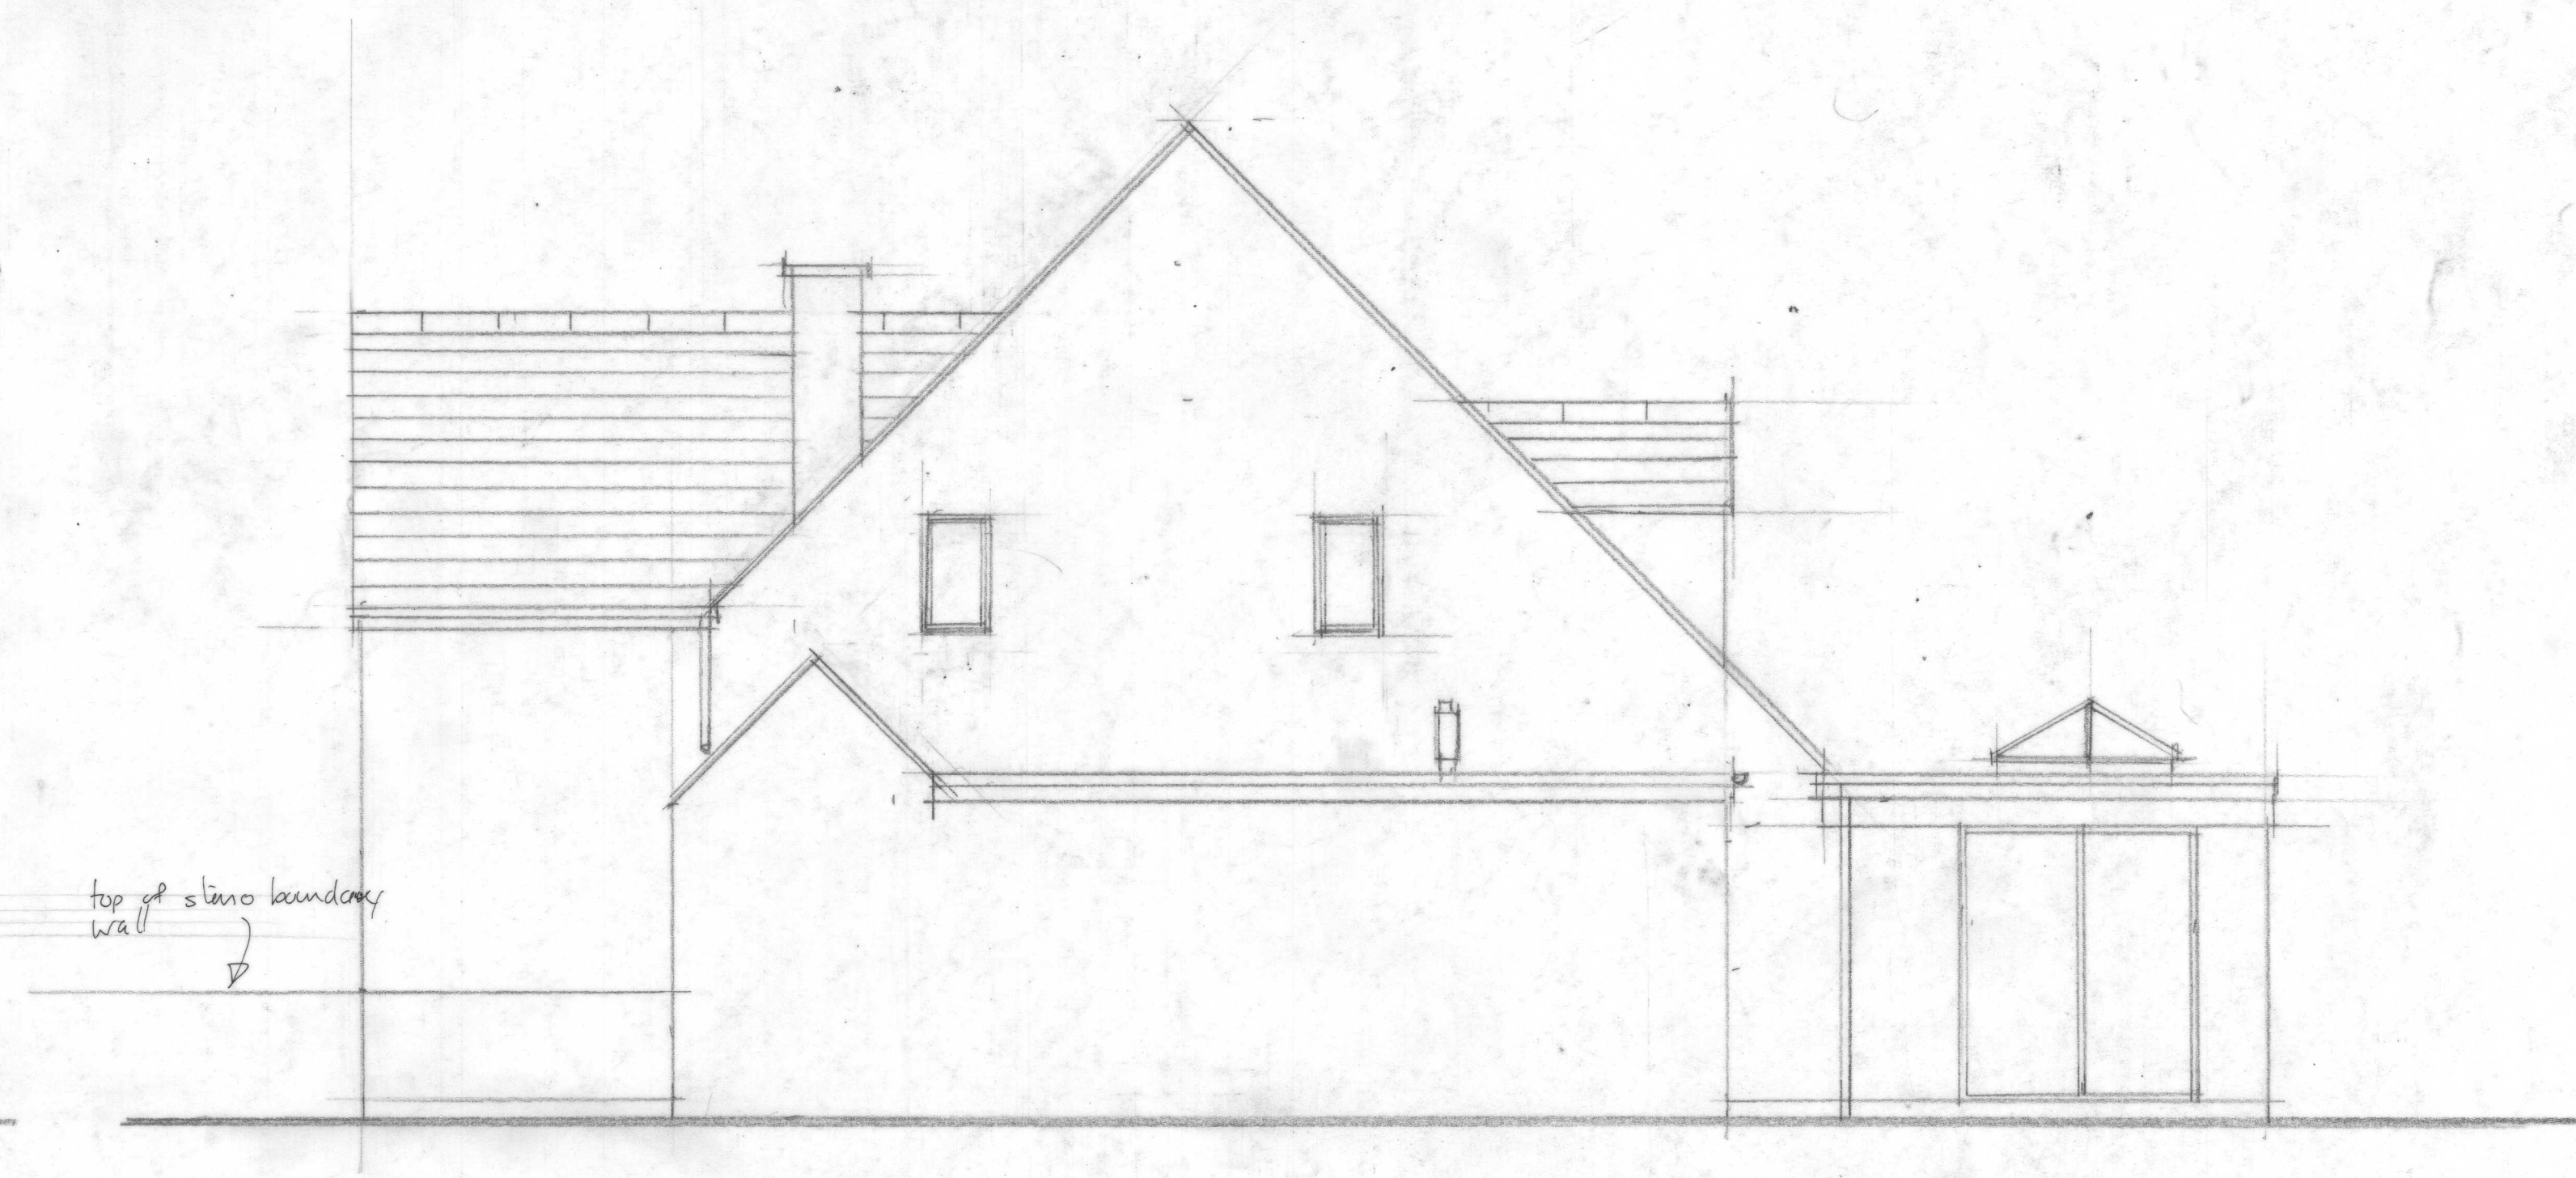

SOUTH EAST ELEVATION

top of stone boundary
wall

PROPOSED EXTENSION AND ALTERATIONS AT "ONE TREE", SANDPITS LANE, SHERSTON, MALMESBURY, SN16 0NN
EXISTING SECTION AND ELEVATIONS Scale 1/50

Sum at a scale of 1/50 At Paper Size

