


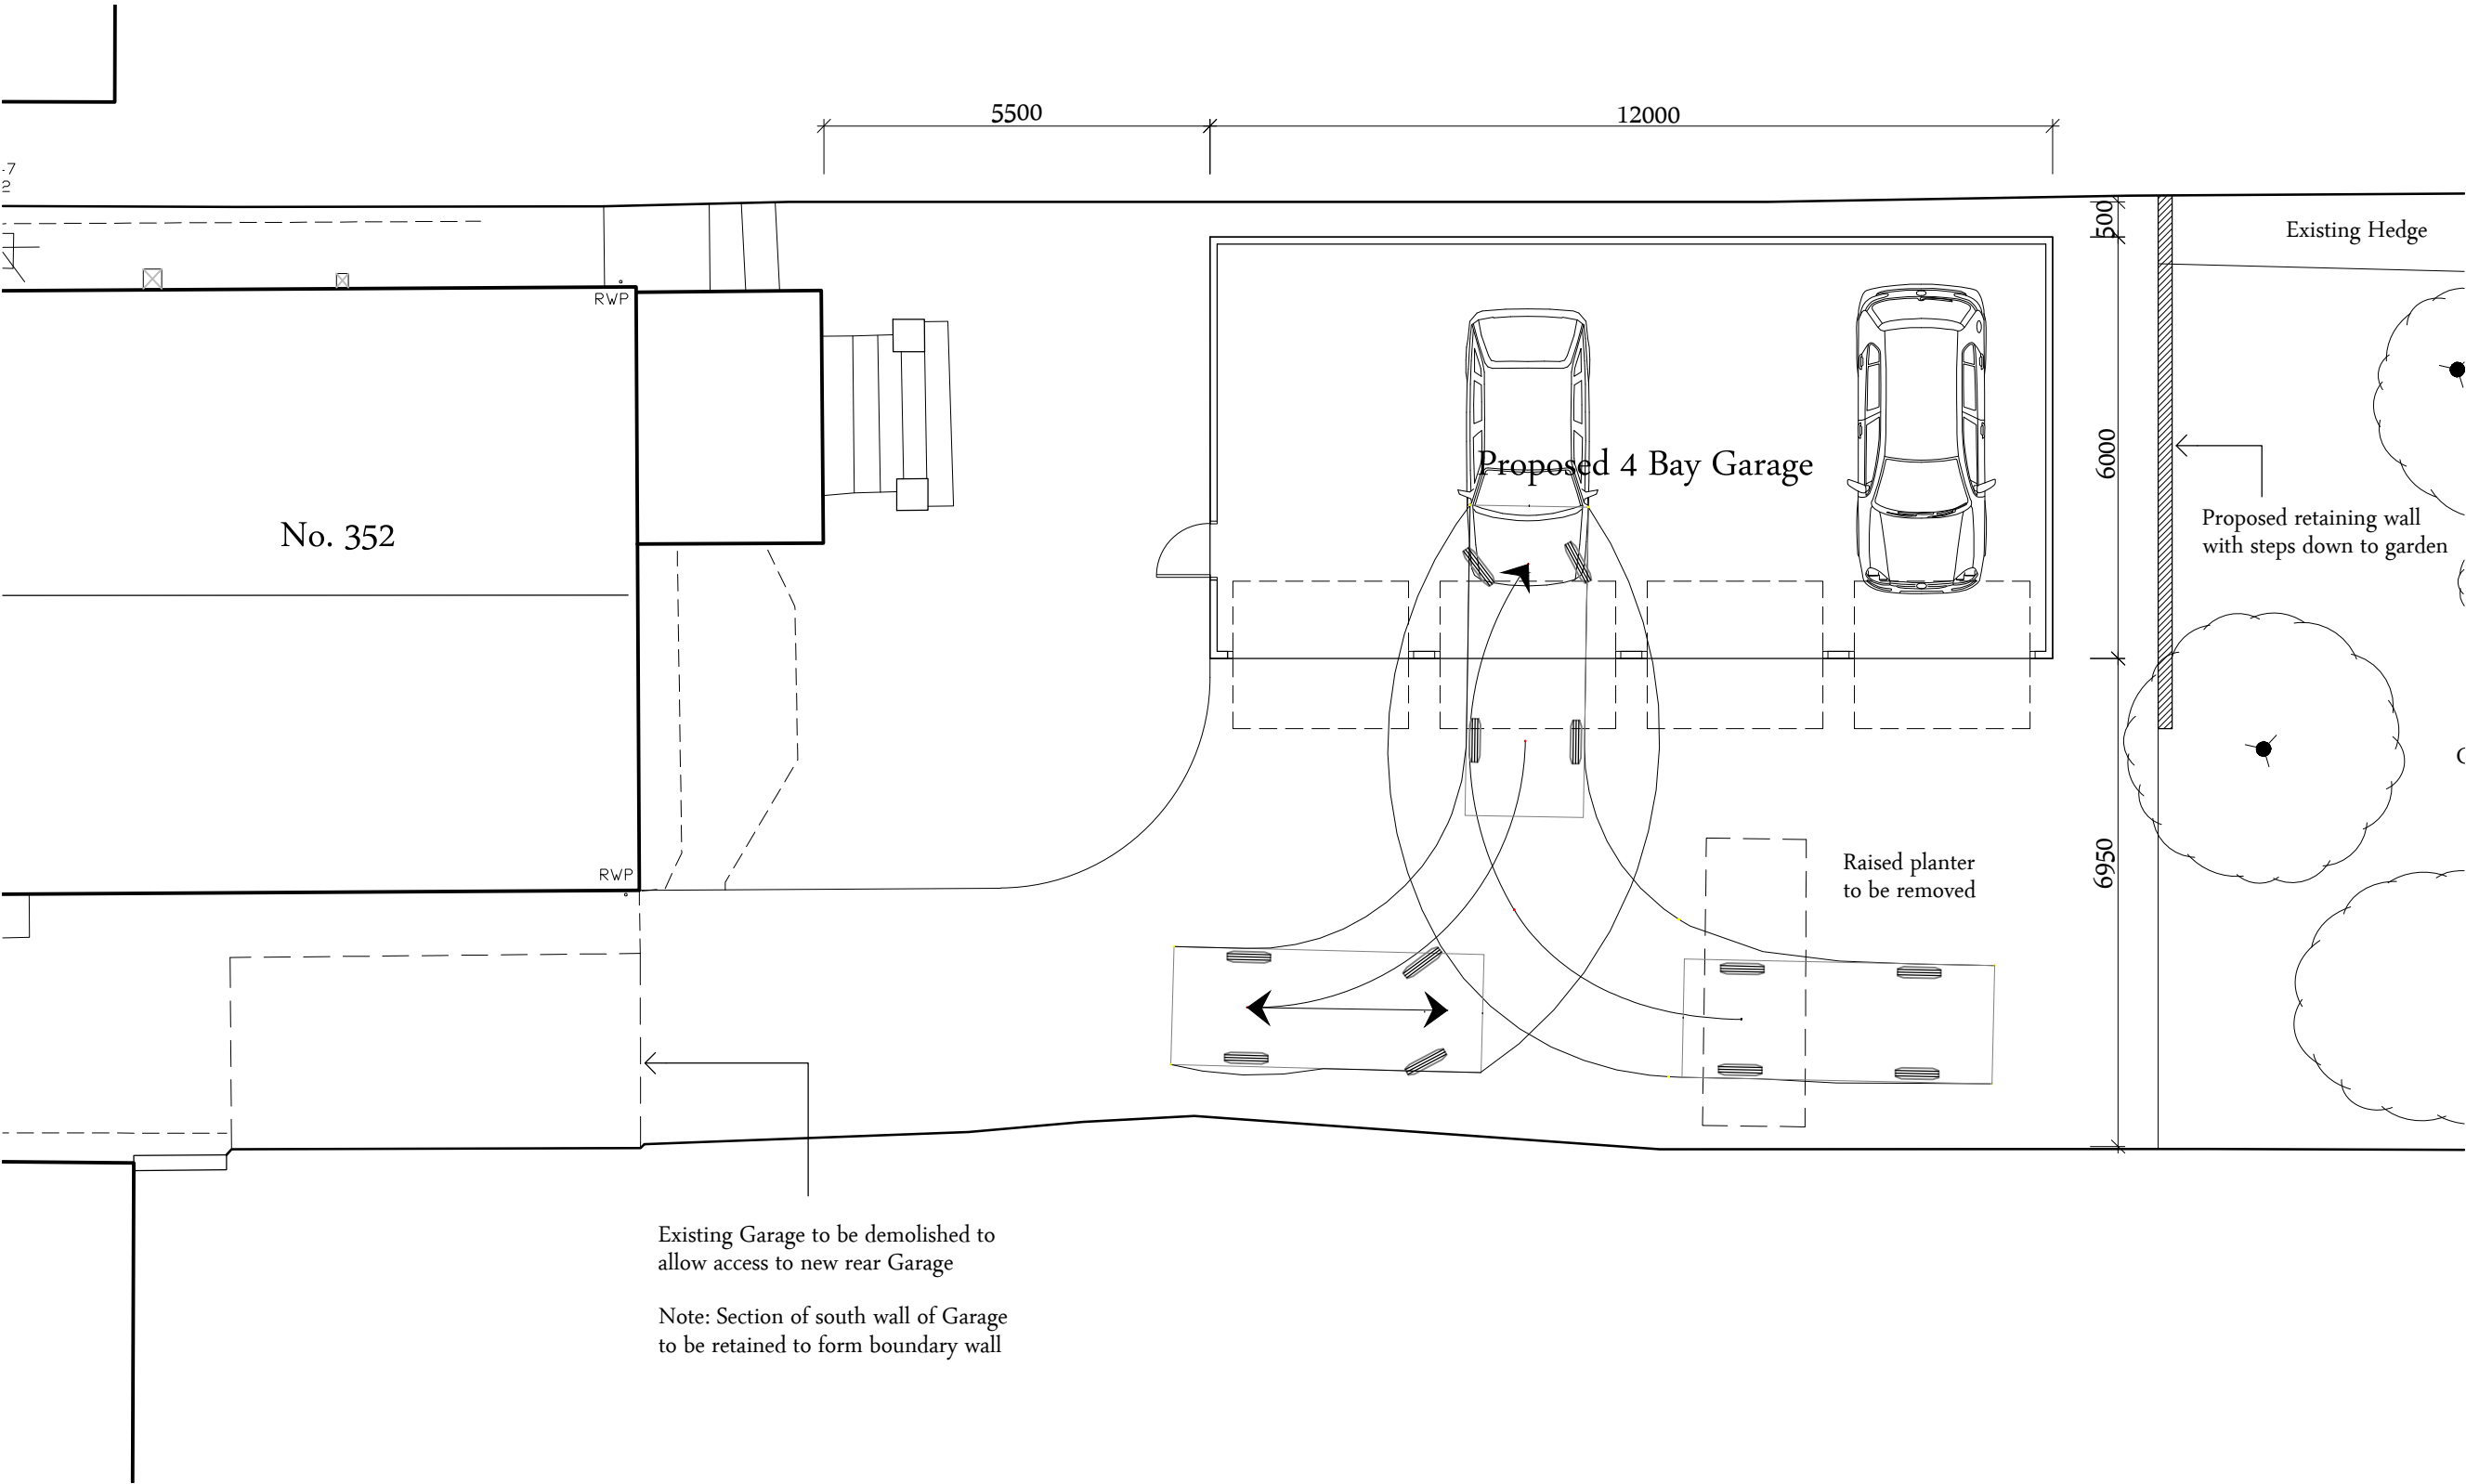

NOTES:

- This drawing is copyright of Larkham Design Ltd and must not be used without their permission.
- This drawing has been produced to support a planning application and should not be used for any other purpose

Metres

0 1 2 3 4 5

Scale Bar (1:100 at A3)

Rev	Amendment	Date
	Planning Application Issue	



LARKHAM DESIGN LTD
ARCHITECTURAL SERVICES

Field View Barn, Longhedge, Salisbury, Wilts. SP4 6RS

Tel: 01722 322193 info@larkhamdesign.co.uk
www.larkhamdesign.co.uk

Client & Project Address:

Dr E Chappell

352 Devizes Road,
Salisbury,
Wilts.
SP2 7DP

Project Description:

Proposed detached
4 Bay Garage

Drawing Title:

Proposed Plan

Scale:

1:100 at A3

Drawing Ref:	Rev:
1046/PL/01	