


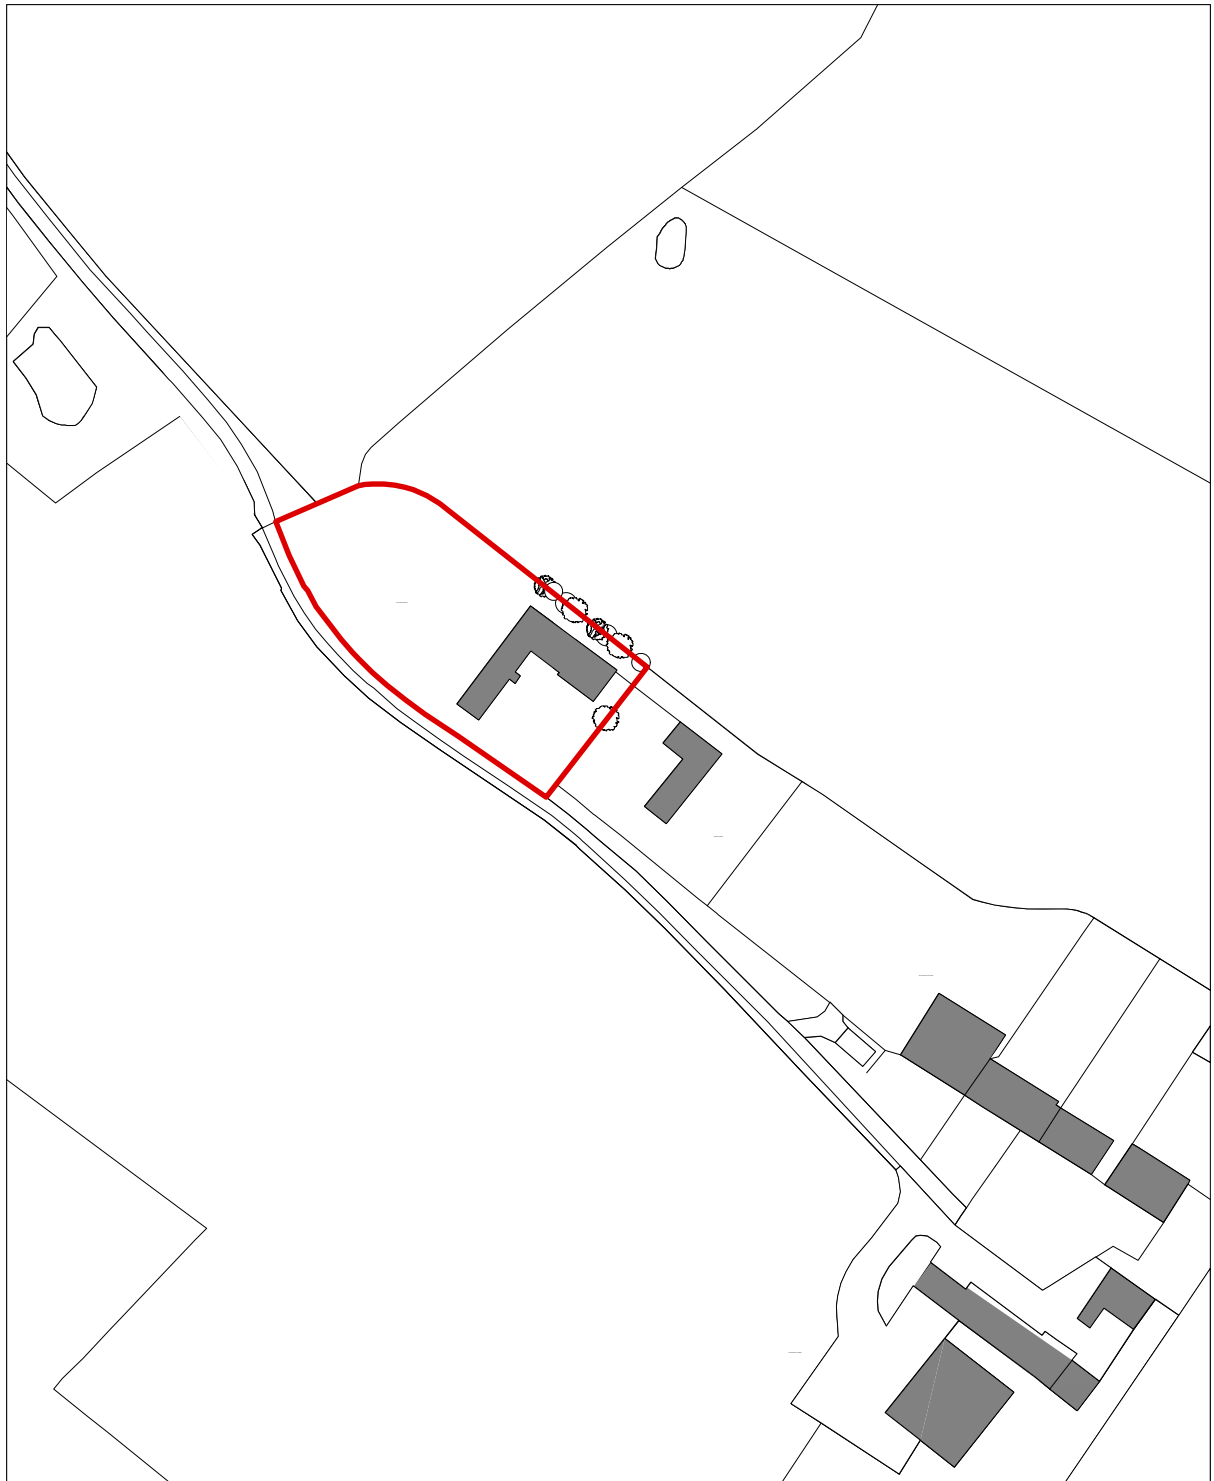

| REV. | BY | DATE | NOTES |
|------|----|------|-------|
|------|----|------|-------|

## Location Plan

STAGE

**Planning**

| PROJECT  | STAGE | DRAWING | REV | DRAWN |
|----------|-------|---------|-----|-------|
| 483 - PL | - 00  |         |     | RE    |

| SCALE  | SIZE   | CREATION |
|--------|--------|----------|
| 1:1250 | @ A4 P |          |



## 483 Lower Barn Windows

CLIENT

Mr & Mrs Viner

ADDRESS

LOWER BARN  
ROWARD FARM  
DRAYCOT CERNE  
CHIPPENHAM  
SN15 4SG

**ARTEL** <sup>31</sup>  
architects that build

artel31.co.uk · 01249 445656 · 5 Union Road SN15 1HW

THIS DRAWING IS COPYRIGHT © OF ARTEL31 LIMITED  
REPRODUCTION IS ONLY TO TAKE PLACE WITH PRIOR WRITTEN AUTHORITY  
ALL DIMENSIONS TO BE CONFIRMED ON SITE BEFORE ANY WORK COMMENCES  
ANY DISCREPANCIES FOUND IN DRAWINGS OR OTHER DOCUMENTATION MUST  
BE BROUGHT TO THE ATTENTION OF THE ARCHITECT BEFORE PROCEEDING