


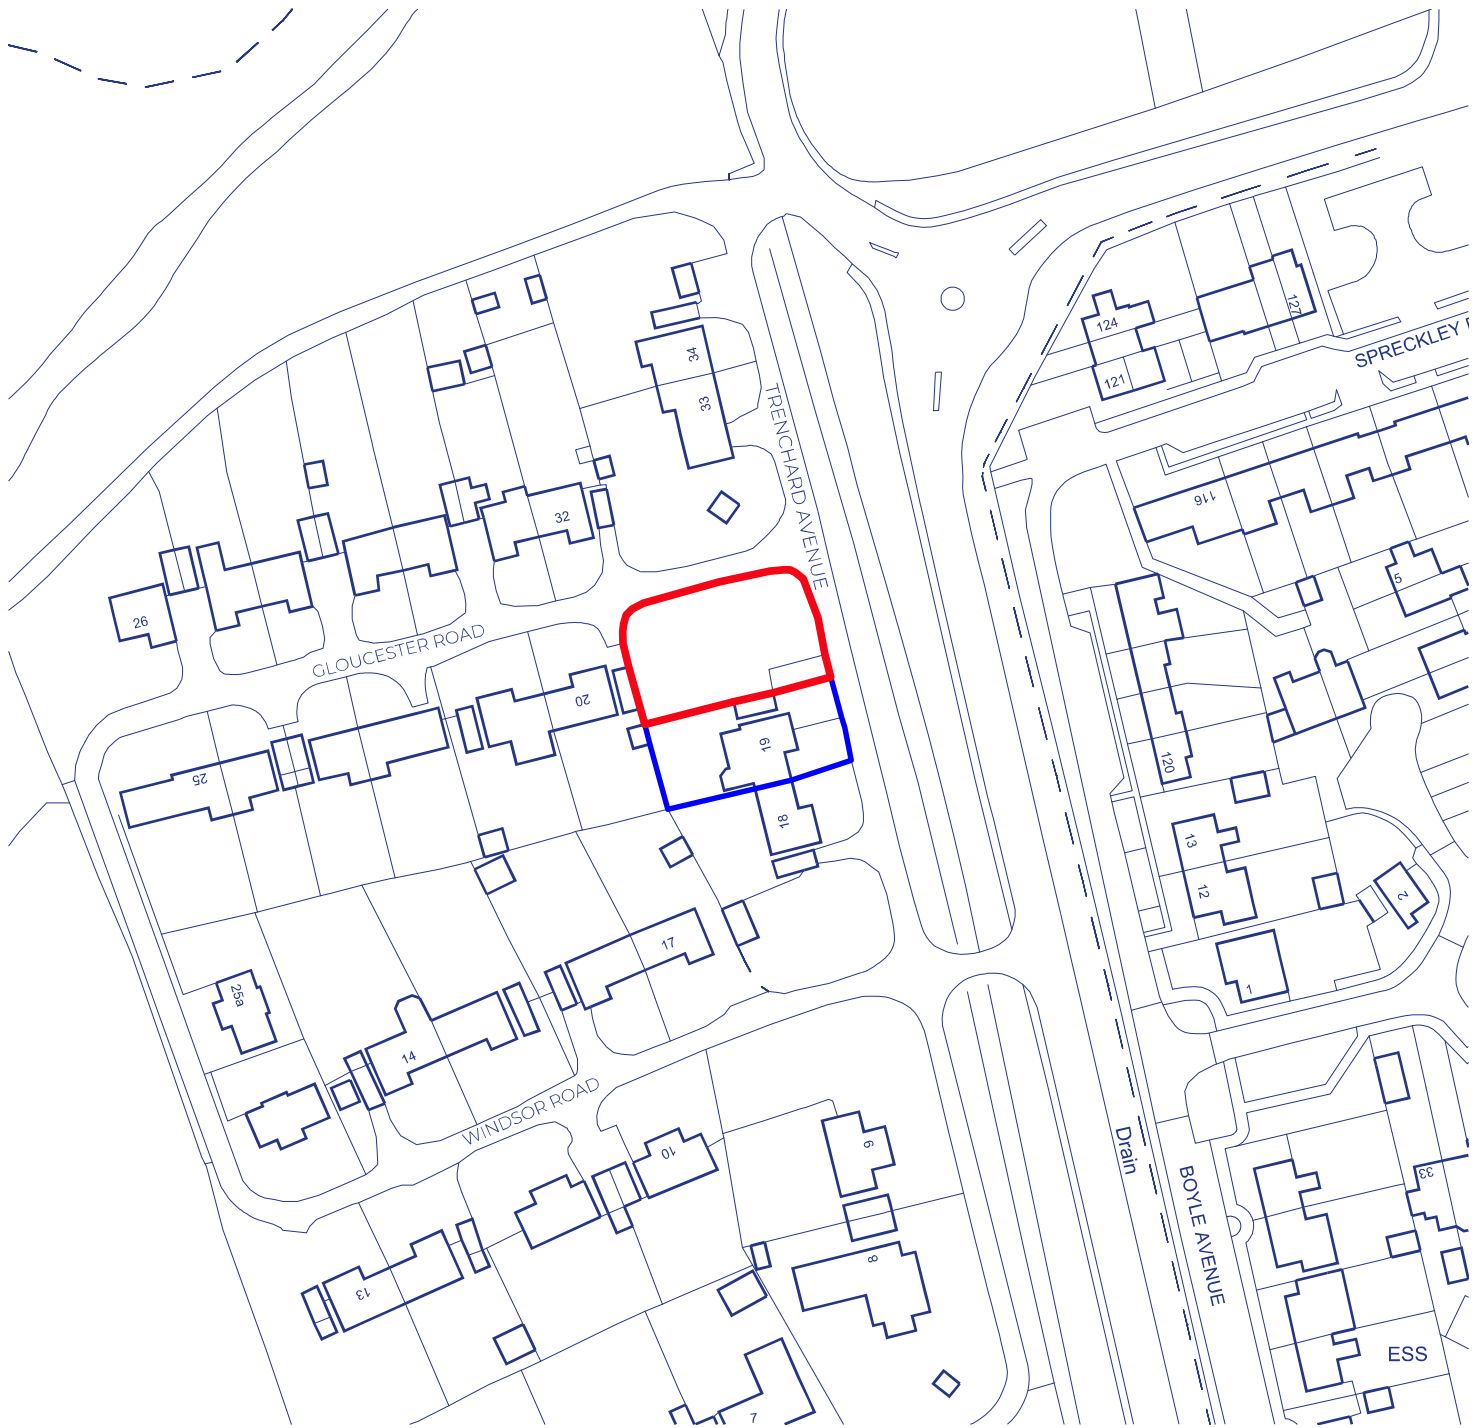

0333 577 2420
better@bibostudio.com
RIBA Chartered Practice 20026178
Company No. 11412297
Registered in England & Wales as
BiBO Studio Ltd

Dimensions to be checked on site

Project
Client
Location

Title
Date
Scale
Drawn By
Drg No.

New Dwelling
Mr D Langhorn
19 Trenchard Ave
Cherhill
Site Location Plan
Feb 2022
1:1250 @ A4
CM
2201-BiBO-XX-OO-DR-A-2100-01

Any discrepancies, errors or omissions to be reported to BiBO Studio Ltd