
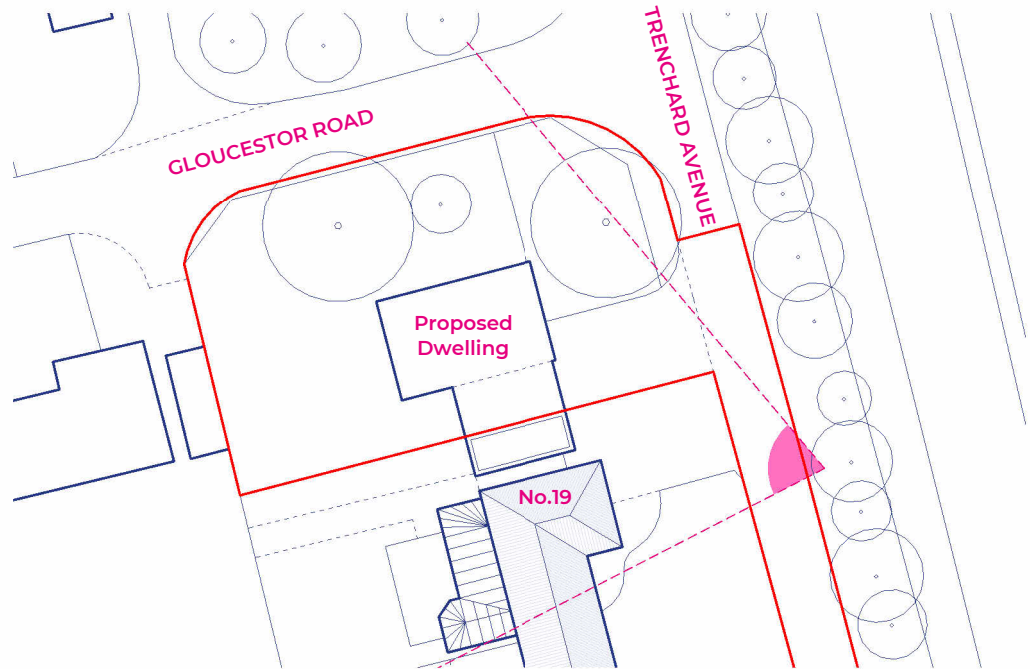


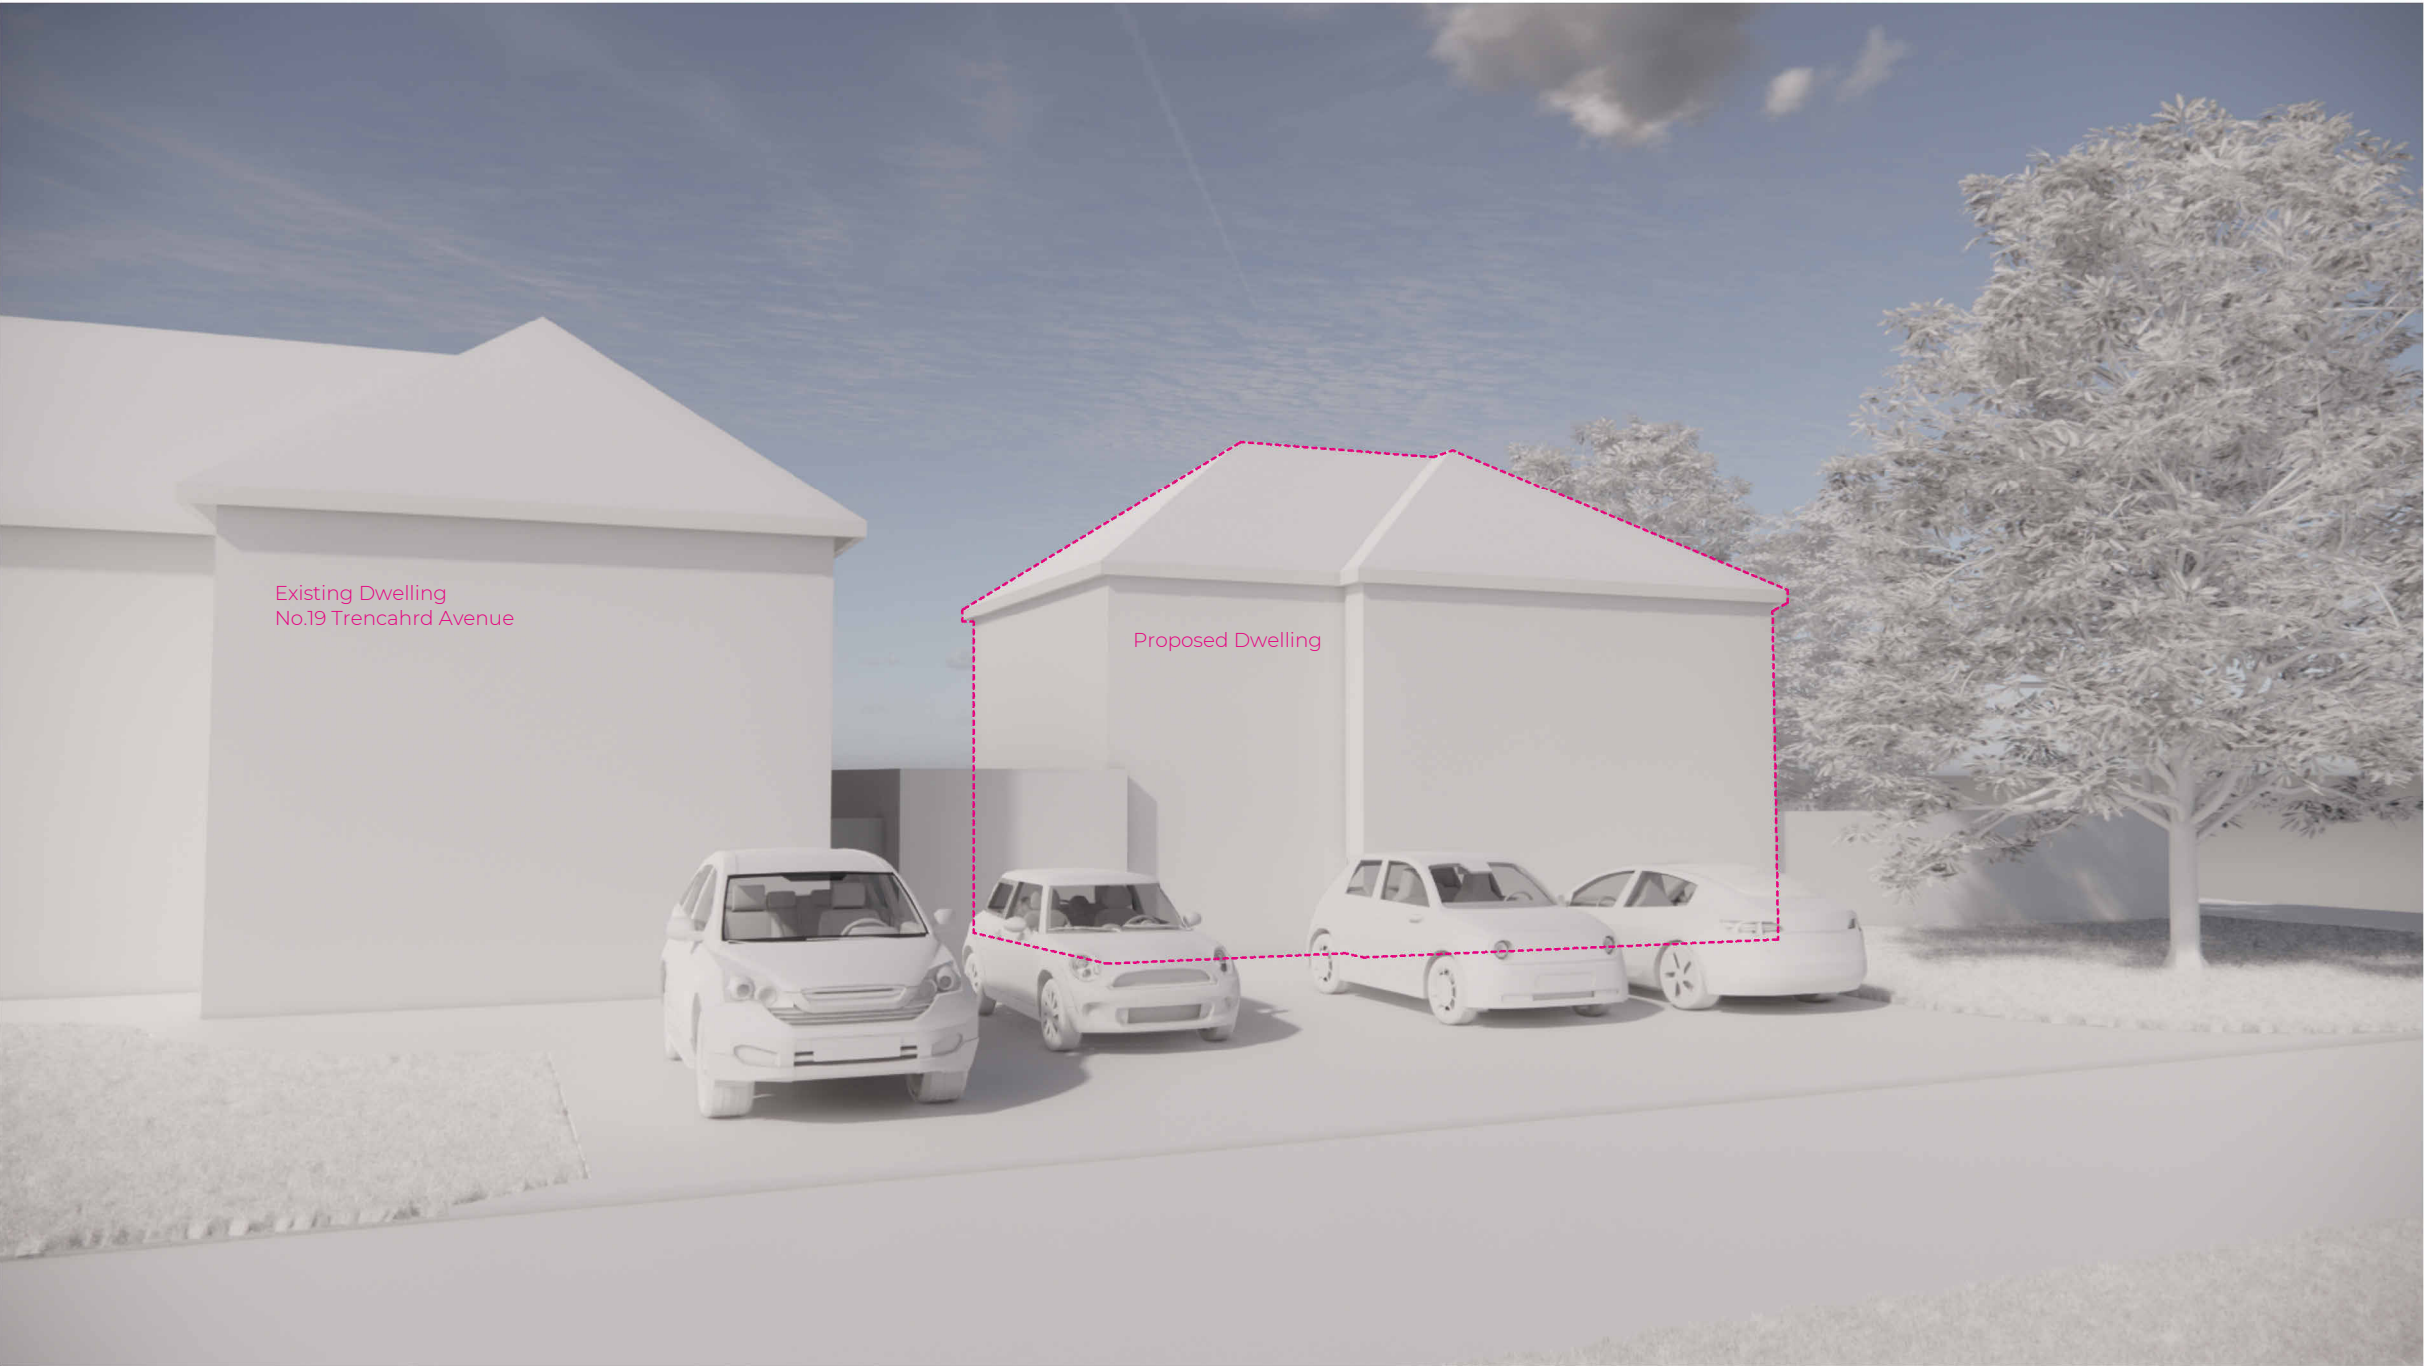

©Copyright
Prior to commencement of works on the site, the contractor should check all dimensions on the drawings and check against actual site dimensions, and report discrepancies immediately to the Architect.
Written dimensions are to take precedence over scaled dimensions.

01	13.06.22	CM	1st Issue
Rev	Date	By	Description

BiBO

better@bibostudio.com 0333 577 2420

Job
Proposed New Dwelling
Land Adjacent 19 Trenchard Ave

Client
Mr D Langhorn

Drawing Title
Indicative Massing Visual

Drawing Number						
2201		1200			01	
Project		Number			Revision	
Comment					NTS	
Purpose of Issue					Scale	
CM	CM	13/06/22			A3	
Drawn	Checked	Issue Date			Size	
2201	BiBO	00	00	DR	A	S3
BiBO Project No	Owner	Zone	Level	Type	Role	Status