


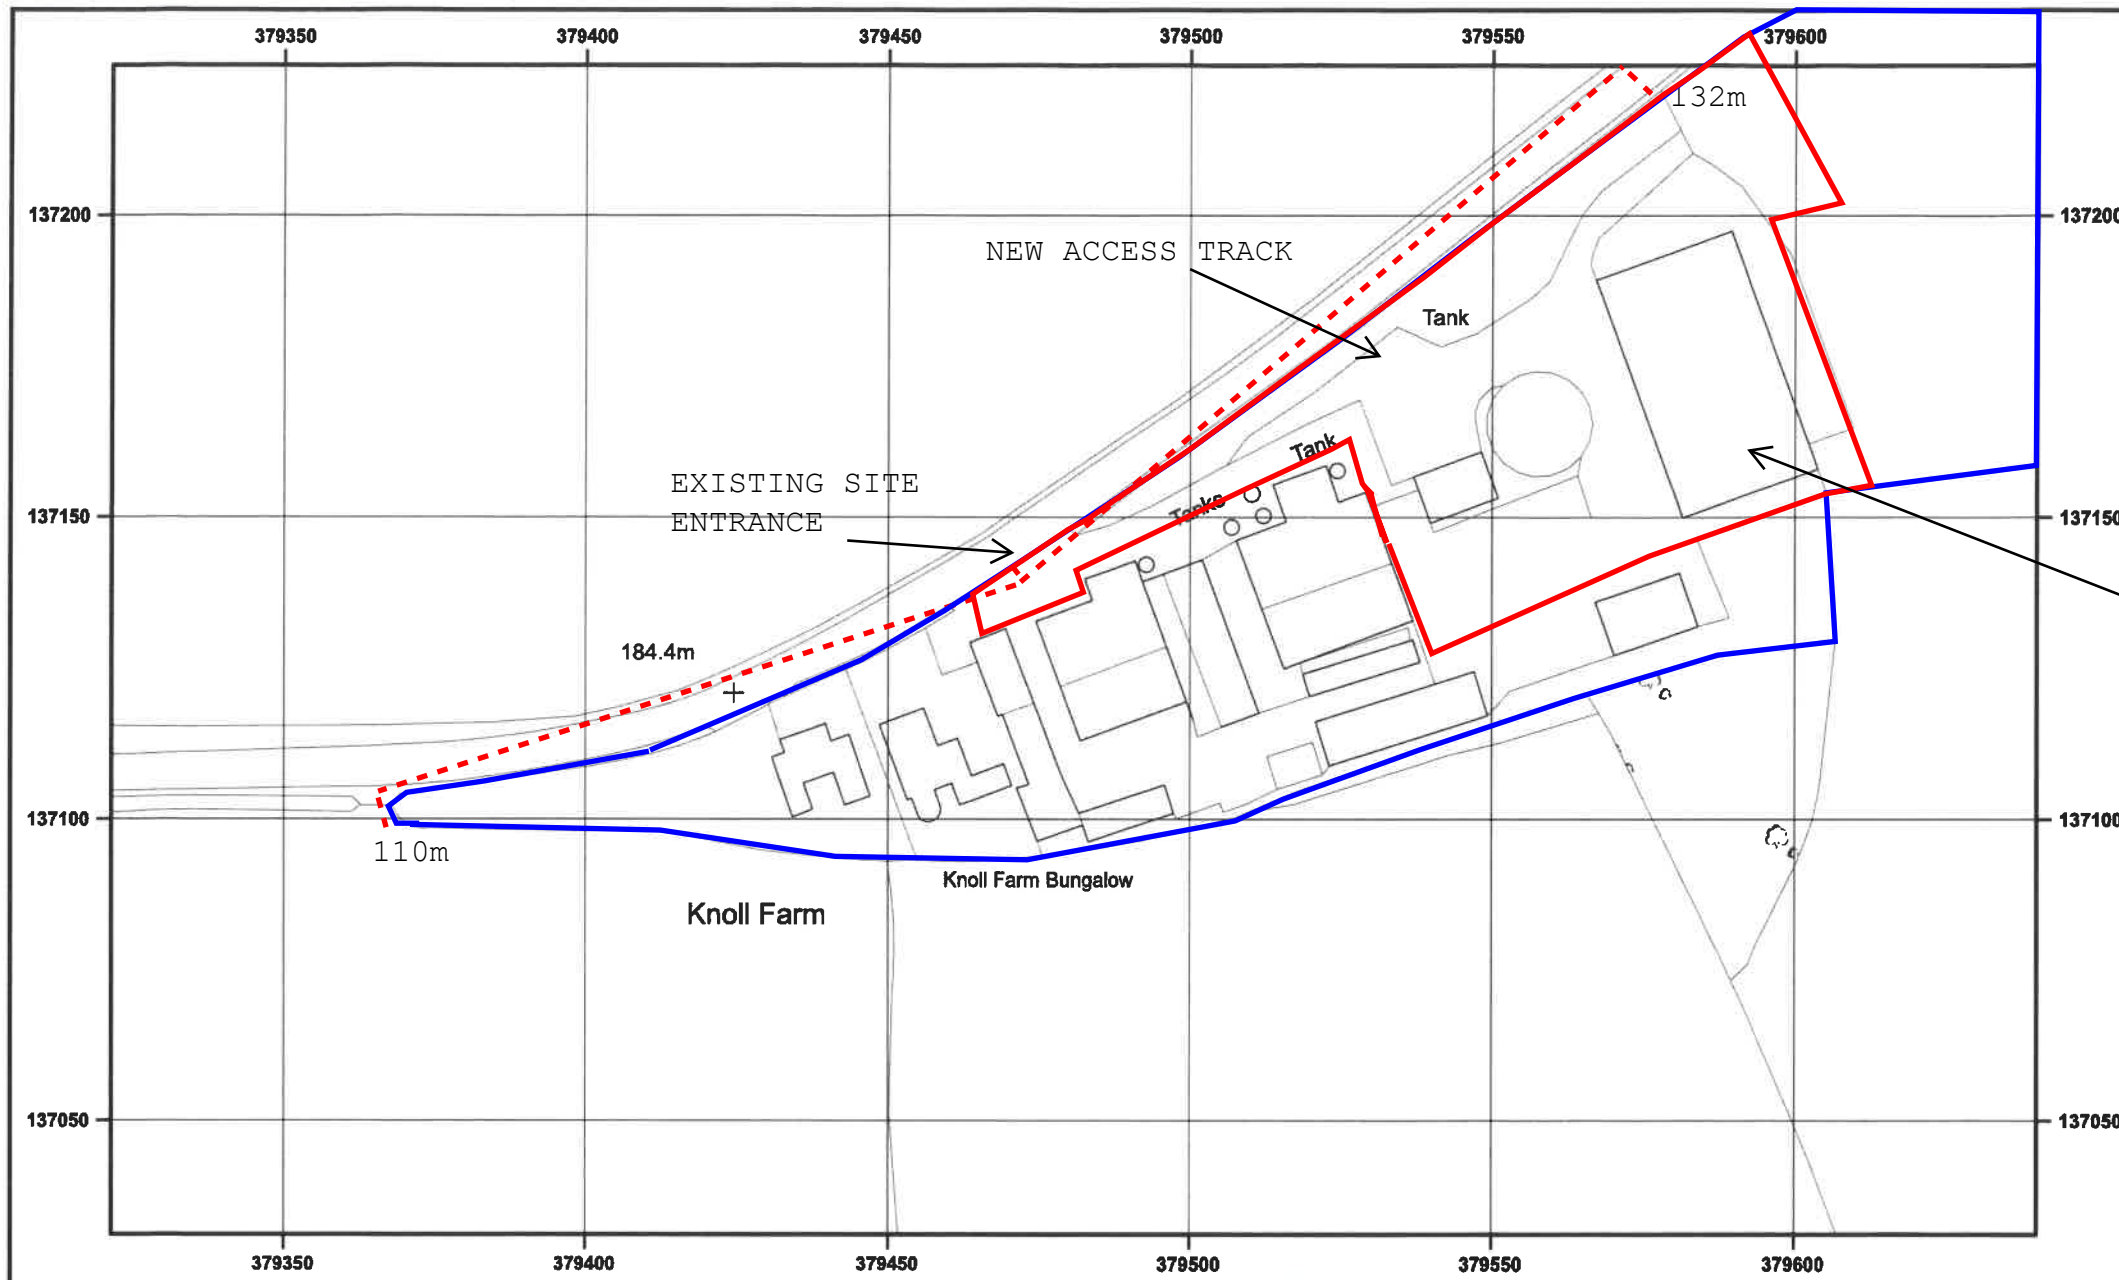

0 12.5 25 37.5 50 62.5 m
Scale 1:1250 - 1cm = 12.5m - A4 Size



© Crown copyright and database rights 2025 OS AC0000848283. Public rights of way shown on this map have been taken from Local Authority definitive maps. The representation on this map of any other road, track or path is no evidence of the existence of a right of way.



Revision A, February 2026: Red line amended

Willis & Co.

Chartered Town Planners
30 The Causeway, Chippenham, Wiltshire, SN15 3DB.
Telephone: 01249 444975 Facsimile: 01249 655556
Email: Willisplan@aol.com

Client; Mr R. Cornish.
Title; Knoll Farm, Norton Ferris, Warminster BA12 7HT.
Location Plan.

Scale; 1:1250@A3 **Date;** May 2025 **Drawing no;** RC-JH-01A

This drawing is copyright and may not be reproduced, in whole or part, without the express consent of Willis & Co.
Reproduced from the Ordnance Survey map with the permission of the Controller of Her Majesty's Stationery
Office, Licence Number AL 51841A/0001