



Salisbury District Hospital

Buildings marked in red - buildings with existing Solar PV

Buildings marked in purple - buildings with planned Solar PV install

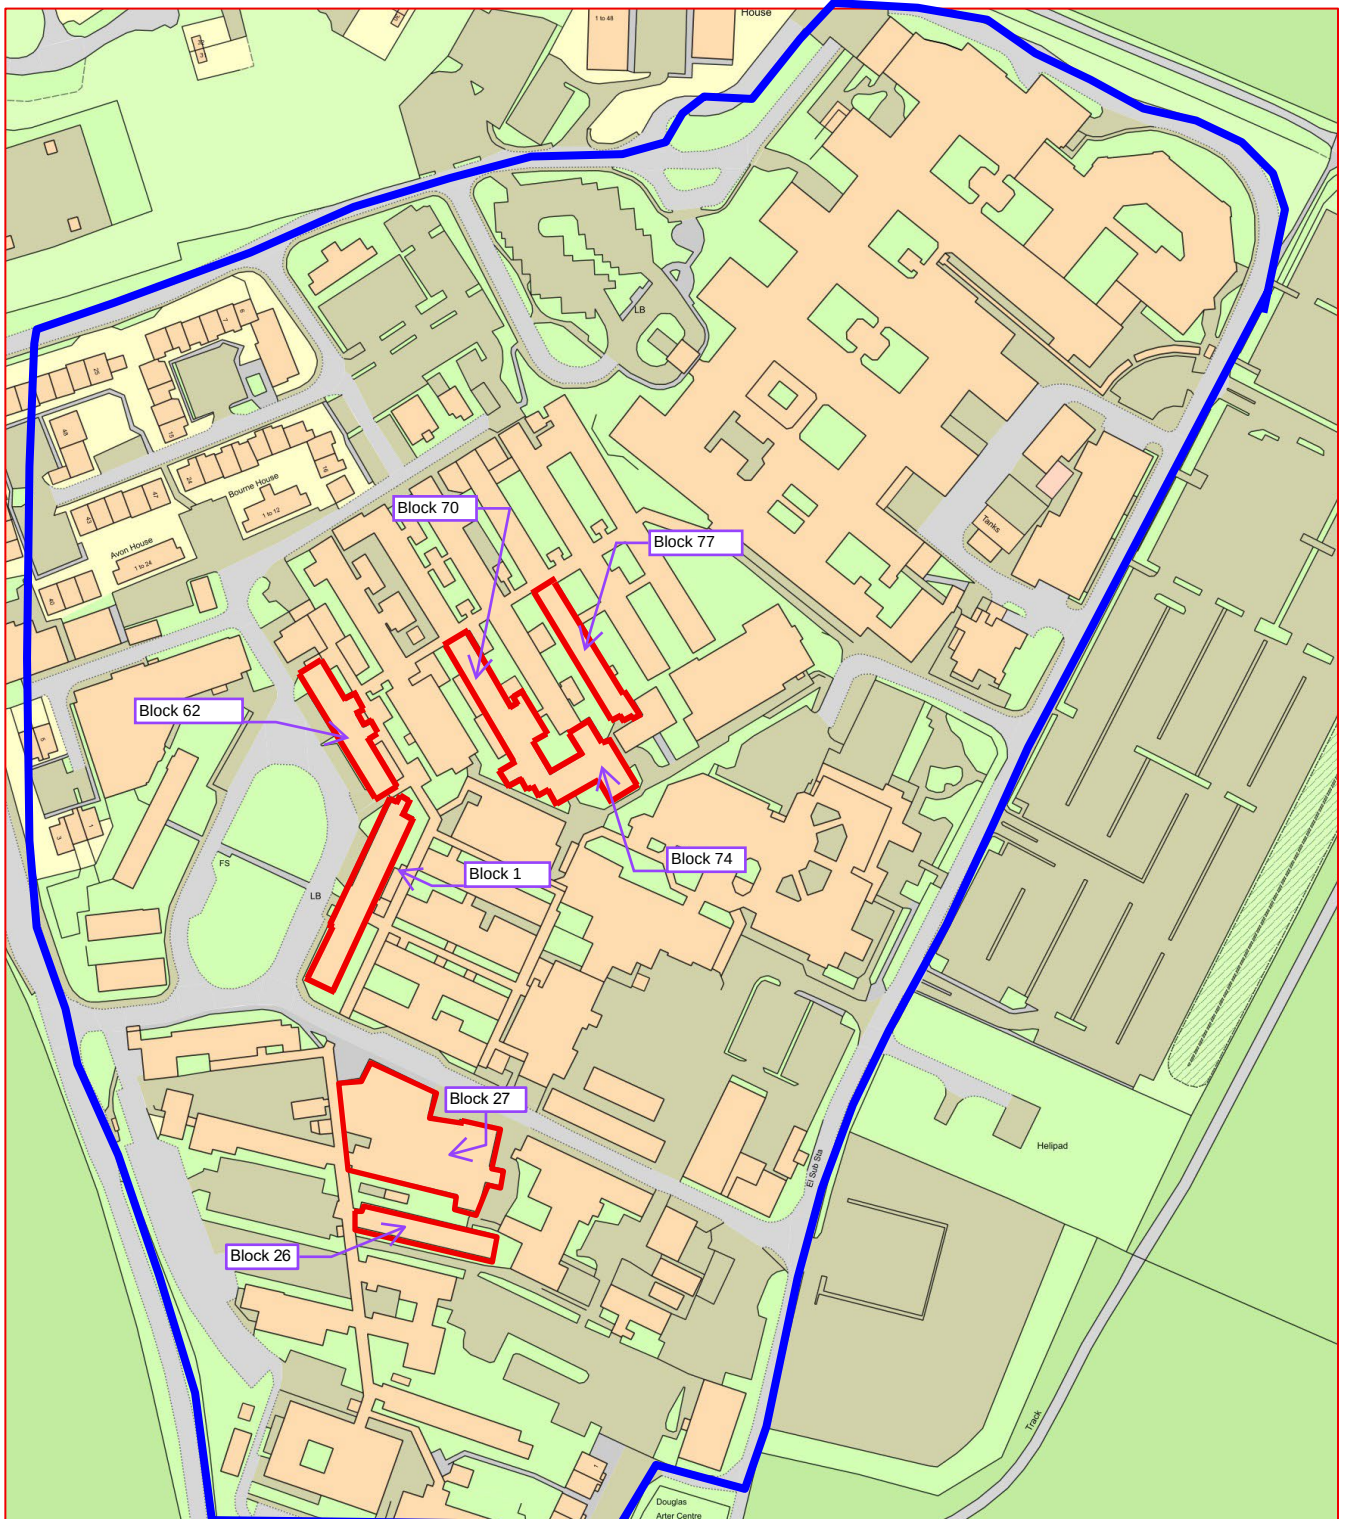

0 100
Metres

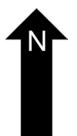

Plan Produced for: Planning Application

Date Produced: 09 Jan 2024

Plan Reference Number / Project ID: TQRQM23342091546082 / RES000285

Scale: 1:2500 @ A4