

PLANNING DRAWING

All dimensions are in millimeters unless otherwise stated. Any variation or supplementary drawing is to be approved by the architect. All dimensions and conditions are to be checked on site, prior to preparing drawings or commencing work. Any discrepancies within these drawings are to be reported to the architect immediately.

KEY;

CARGO CONTAINERS TO BE LINED WITH PRESSURE TREATED, STAINED VERTICAL SHIPLAP CLADDING.

STATIC CARAVAN TO BE PAINTED WITH MOSS GREEN CENTRECOAT MOBILE HOME PAINT RAL 6005.


ASHPHALT SHINGLES.

FIBRE CEMENT ROOFING SHEETS.

NOTE 01; ALL NEW WINDOWS ARE TO BE BLACK UPVC, DOUBLE GLAZED UNITS.


NOTE 02; ALL NEW RAINWATER GOODS, FASCIAS & SOFFITS ARE TO BE BLACK UPVC.

NOTE 03; 1800MM HIGH FENCE & GATE.

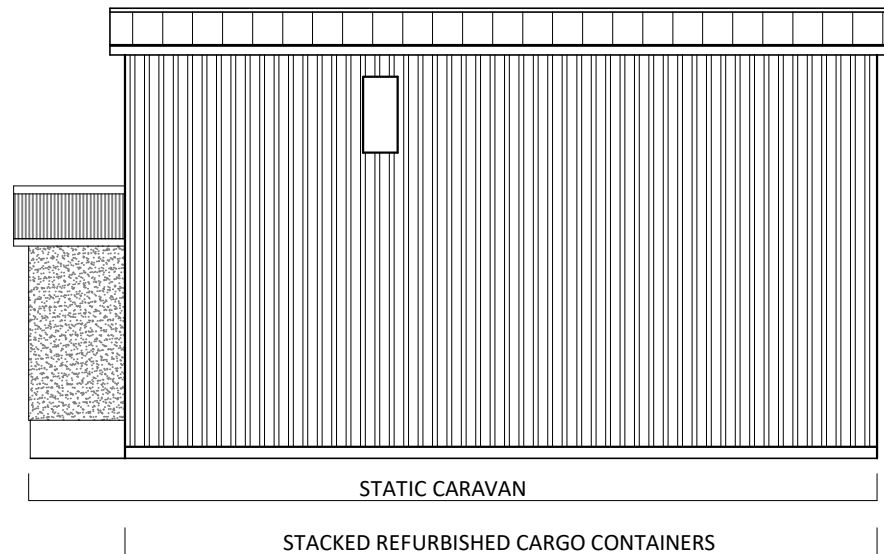


TEMPORARY ACCOMMODATION NORTH ELEVATION - FRONT


0 2
SCALE 1 /100 @ A3

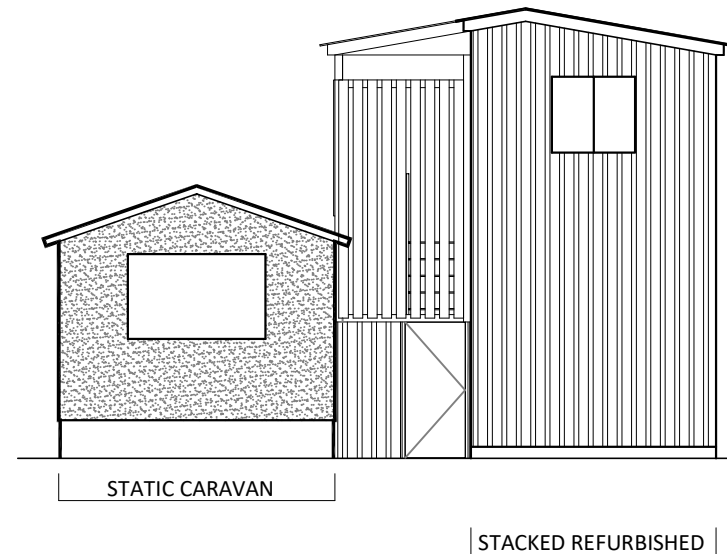


TEMPORARY ACCOMMODATION EAST ELEVATION - SIDE

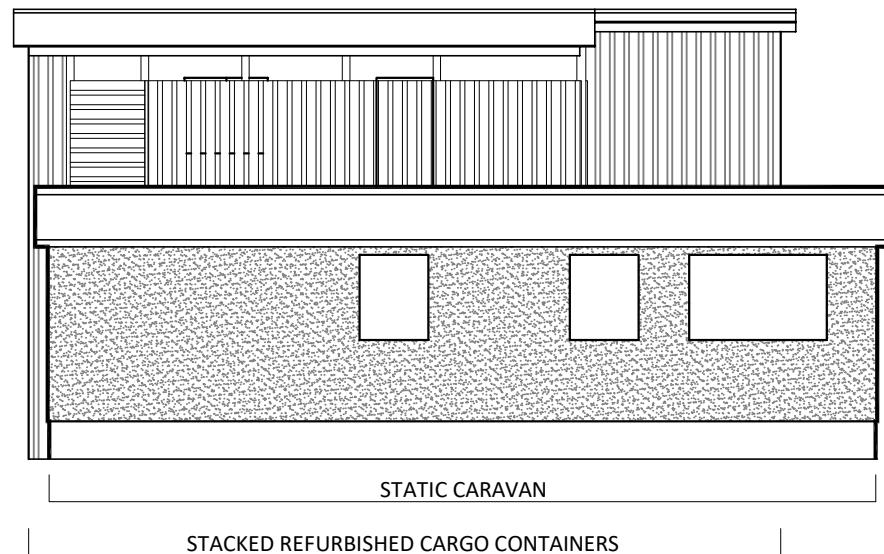

TEMPORARY ACCOMMODATION SOUTH ELEVATION - REAR

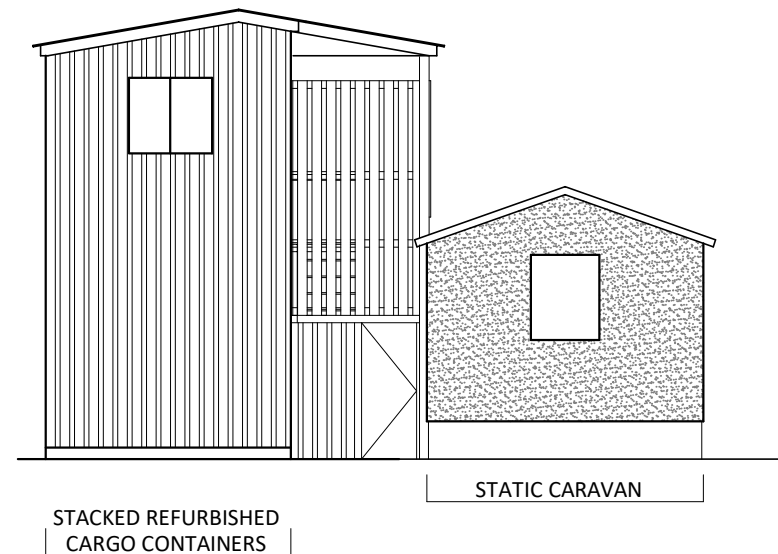

TEMPORARY ACCOMMODATION WEST ELEVATION - SIDE

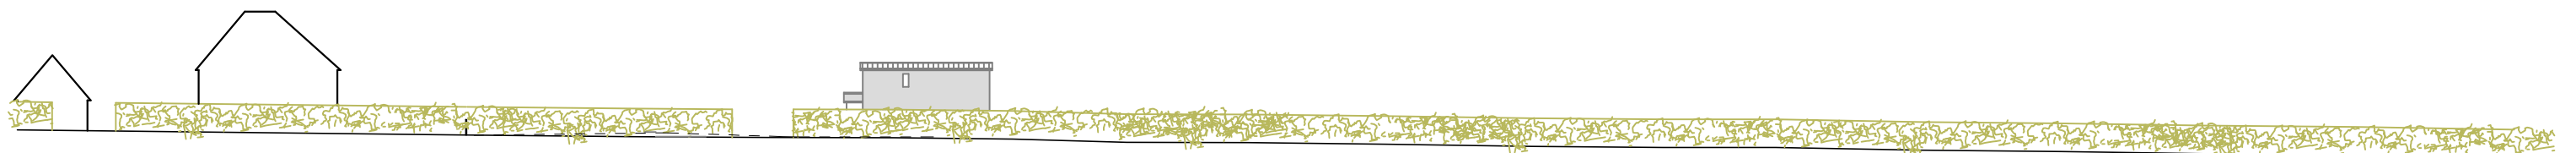

NORTH ELEVATION - SITE FROM B4042 ROAD

0 20
SCALE 1 /500 @ A3