


Longmead, Barrow Street, Mere, Warminster, BA12 6AB

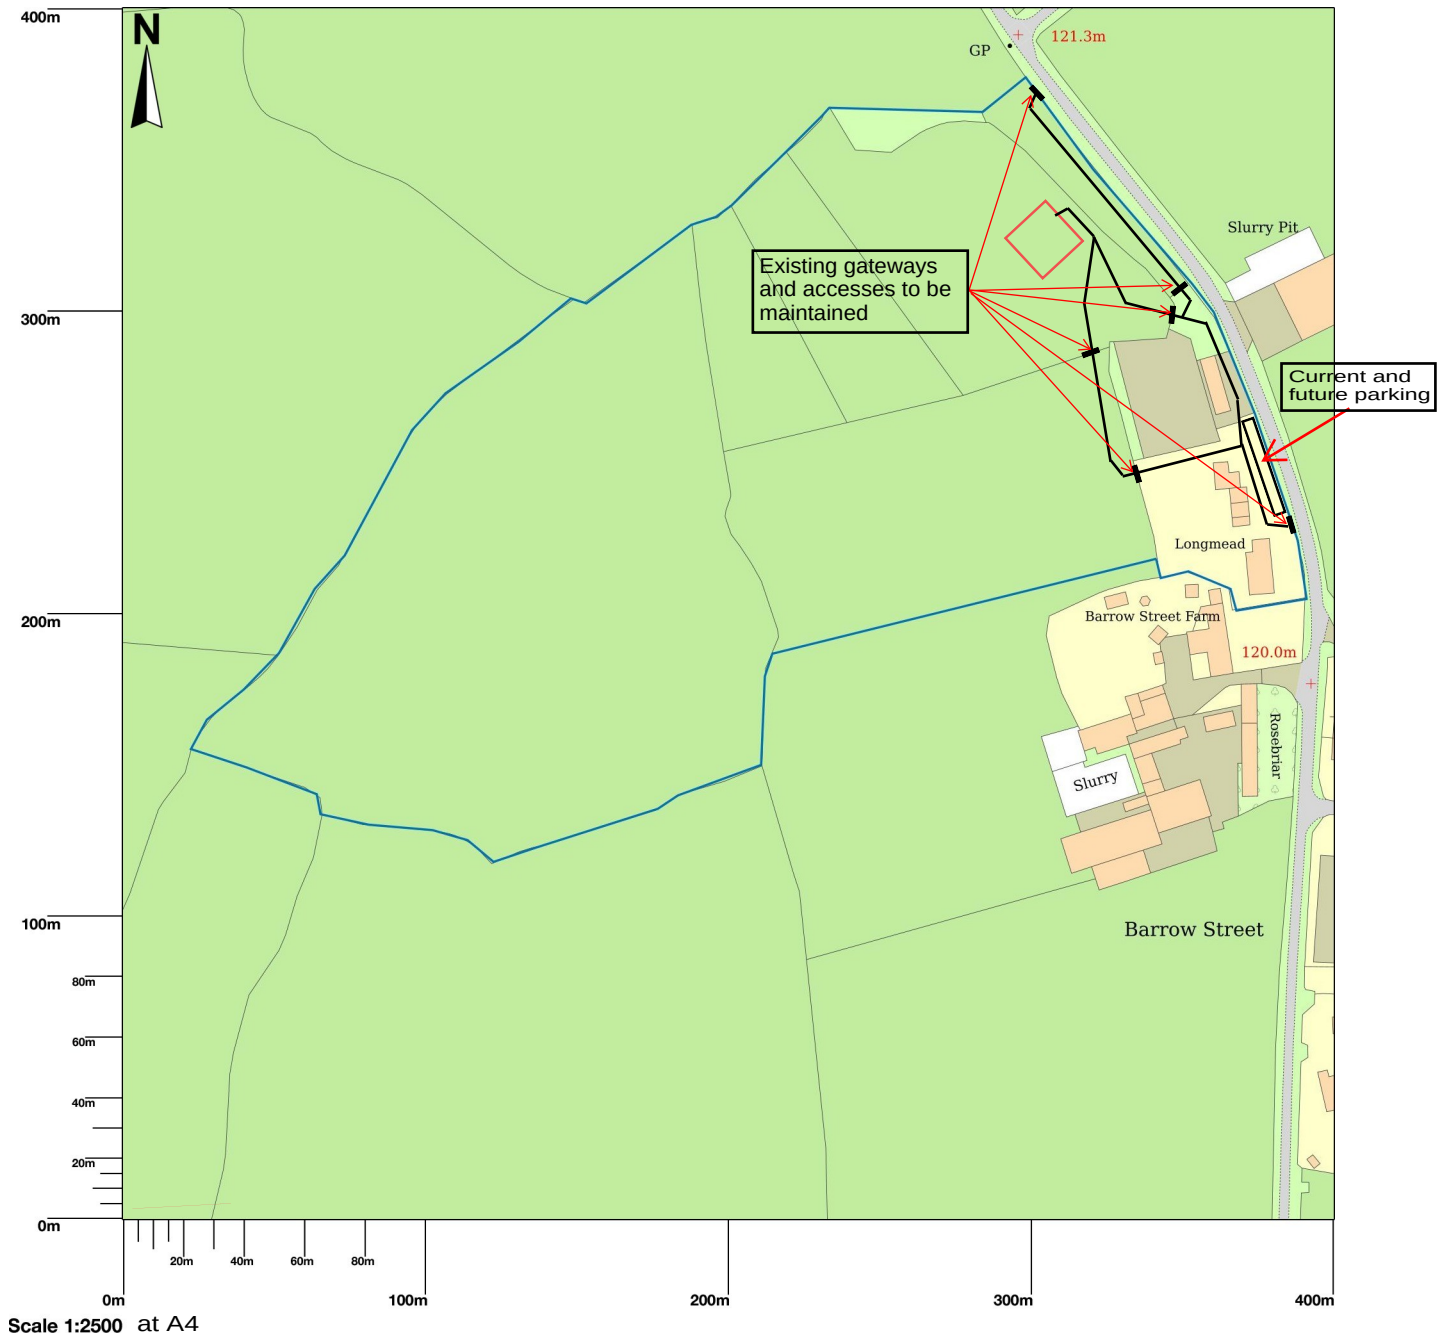

© Crown copyright and database rights 2026 OS 100054135. Map area bounded by: 383413,130496 383813,130896. Produced on 27 April 2026 from the OS National Geographic Database. Supplied by UKPlanningMaps.com. Unique plan reference: p16g/uk/1411104/1889763



Drawing No. CWGS/04
Proposed Agricultural Barn at Longmead, Barrow Street, BA12 6AB
Blue and Red Boundaries and existing accesses.
No new accesses Required
15th April 2026