




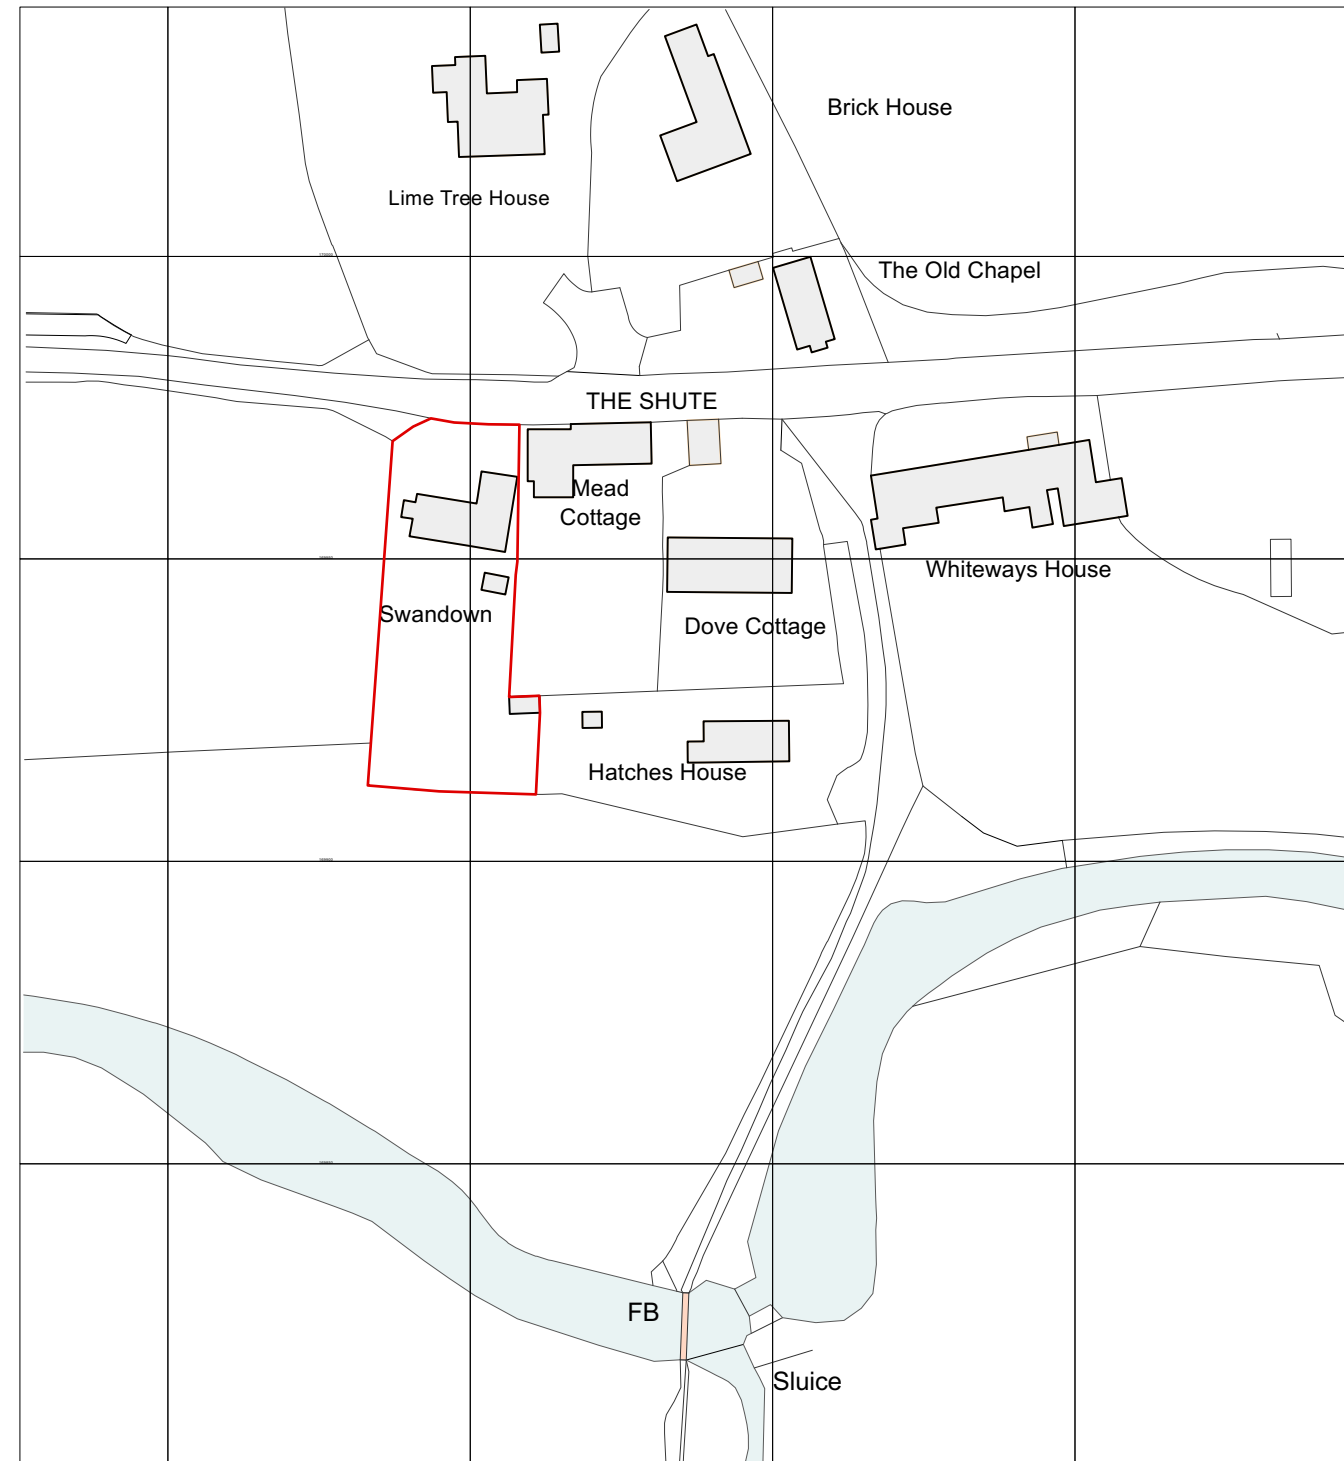

Ordnance Survey, (c) Crown Copyright 2026. All rights reserved. Licence number 100022432

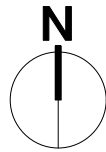

milton architects

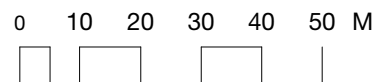

Milton Architects Ltd
Old Stables Court The Parade
Marlborough Wiltshire SN8 1NE

Telephone 01672 514354
Email mail@miltonarchitects.co.uk

Project : Swandown
The Shute
Axford

Contents: EXISTING - Site Location Plan

Date : April 2026

Scale : 1:1250

Size : ISO A3

Drawing : **2516 / 2_001**