



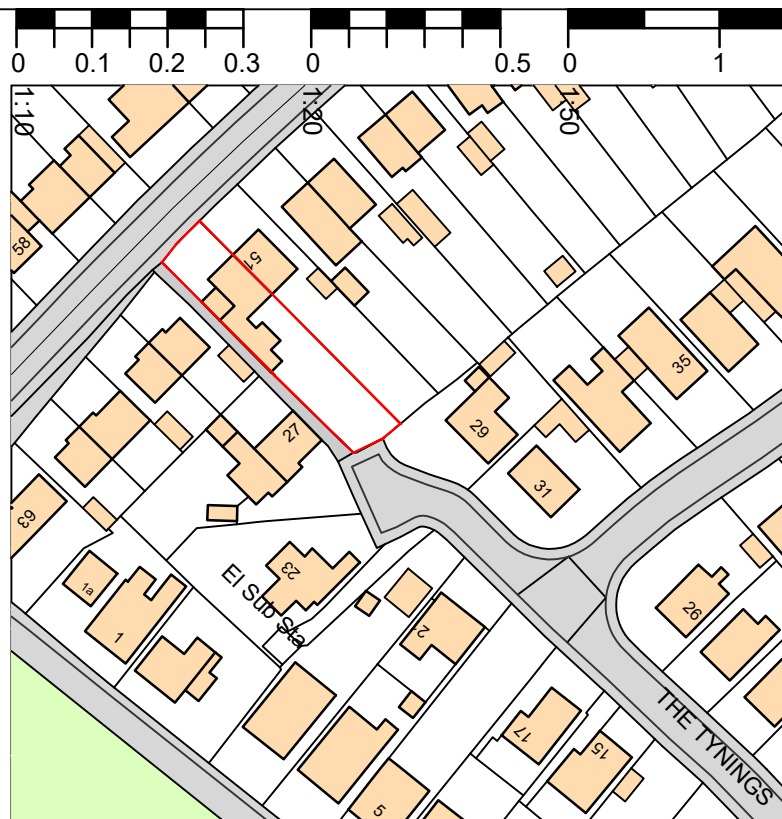

Ordnance Survey, (c) Crown Copyright 2025. All rights reserved. Licence number 100022432

SITE LOCATION PLAN - SCALE @ 1:1250

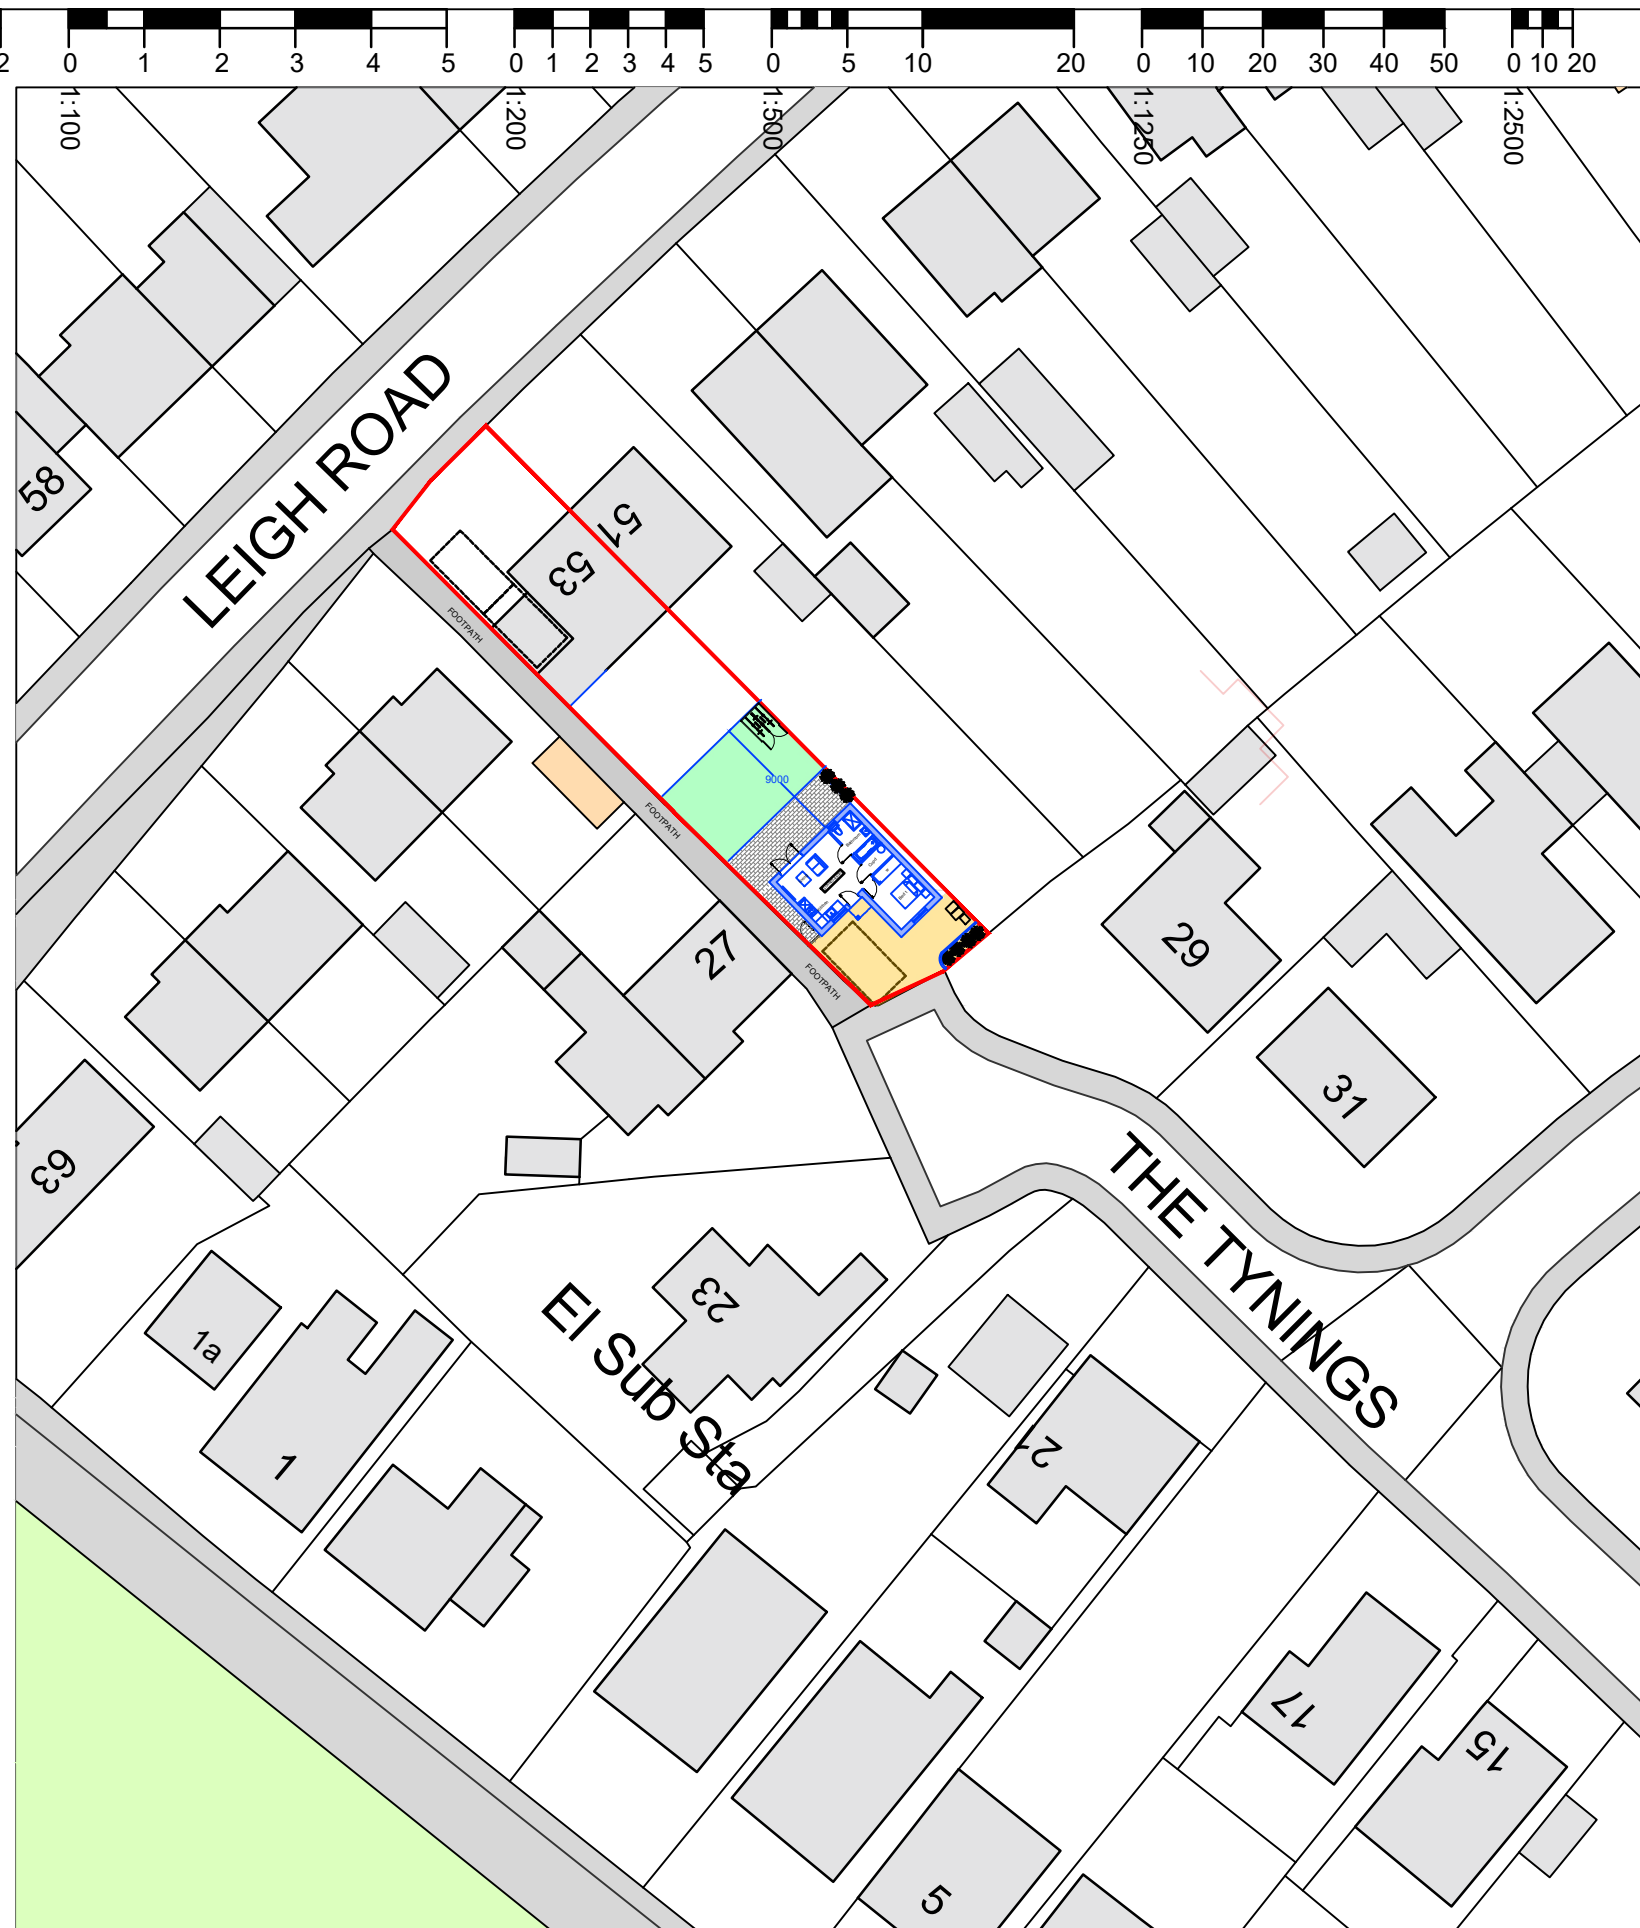

Ordnance Survey, (c) Crown Copyright 2025. All rights reserved. Licence number 10002

SITE BLOCK PLAN - SCALE @ 1:500

THIS DRAWING IS COPYRIGHT © Western Design Ltd 2025

REPRODUCING THESE DRAWINGS BY PRINTING OR
COPYING MAY LEAD TO ERRORS, PLEASE REFER TO
SCALE BAR. DO NOT SCALE OFF THESE DRAWINGS FOR
CONSTRUCTION PURPOSES. IF ANY DISCREPANCIES
ARE FOUND, PLEASE CONTACT WESTERN DESIGN
ARCHITECTS IMMEDIATELY.

DESIGNERS RISK ASSESSMENT- HEALTH AND SAFETY
THE CONSTRUCTION (DESIGN AND MANAGEMENT)
REGULATIONS 2015

A design and risk assessment Drawing CDM01 should form part of our drawing package, if you have not received this from us by post, email or by collection please contact us for a copy before moving forward with the project.

NOTES PLANNING

1. Planning drawings are only to be used for planning purposes & no reliance on compliance with Building regulations should be assumed.
2. With regard to Fire Safety Design all layout details and indicated construction materials are subject confirmation by a specialist fire consultant prior to construction. Material choices are for planning/aesthetic purposes only with fire performance details subject to confirmation by a Specialist Fire Consultant (fixing system behind cladding should also be non combustible A1 or A2 rated and agreed with fire consultant)



KEY

— EXISTING

— SITE BOUNDARY

A	Updated layout	MT	MJW	30.03.2020
REV.	DETAILS	BY	CKD	DATE

WDA
westerndesignarchitects.com

Western Design Architects
12 The Granary, Hinton Business Park, Tarrant Hinton, Dorset, DT11 8JF
T:01258 830675 E:info@westerndesign.co.uk

CLIENT

Kevin Sheppard

PROJECT

53 Leigh Road, Westbury

DRAWING TITLE

Site Location and Block Plan

DATE 05.03.2026	DRAWN BY MT	CHECKED BY MJW
SCALE Varies@A3	JOB NO. 2526071	
DRAWING NO. 100	REVISION A	

PLANNING