


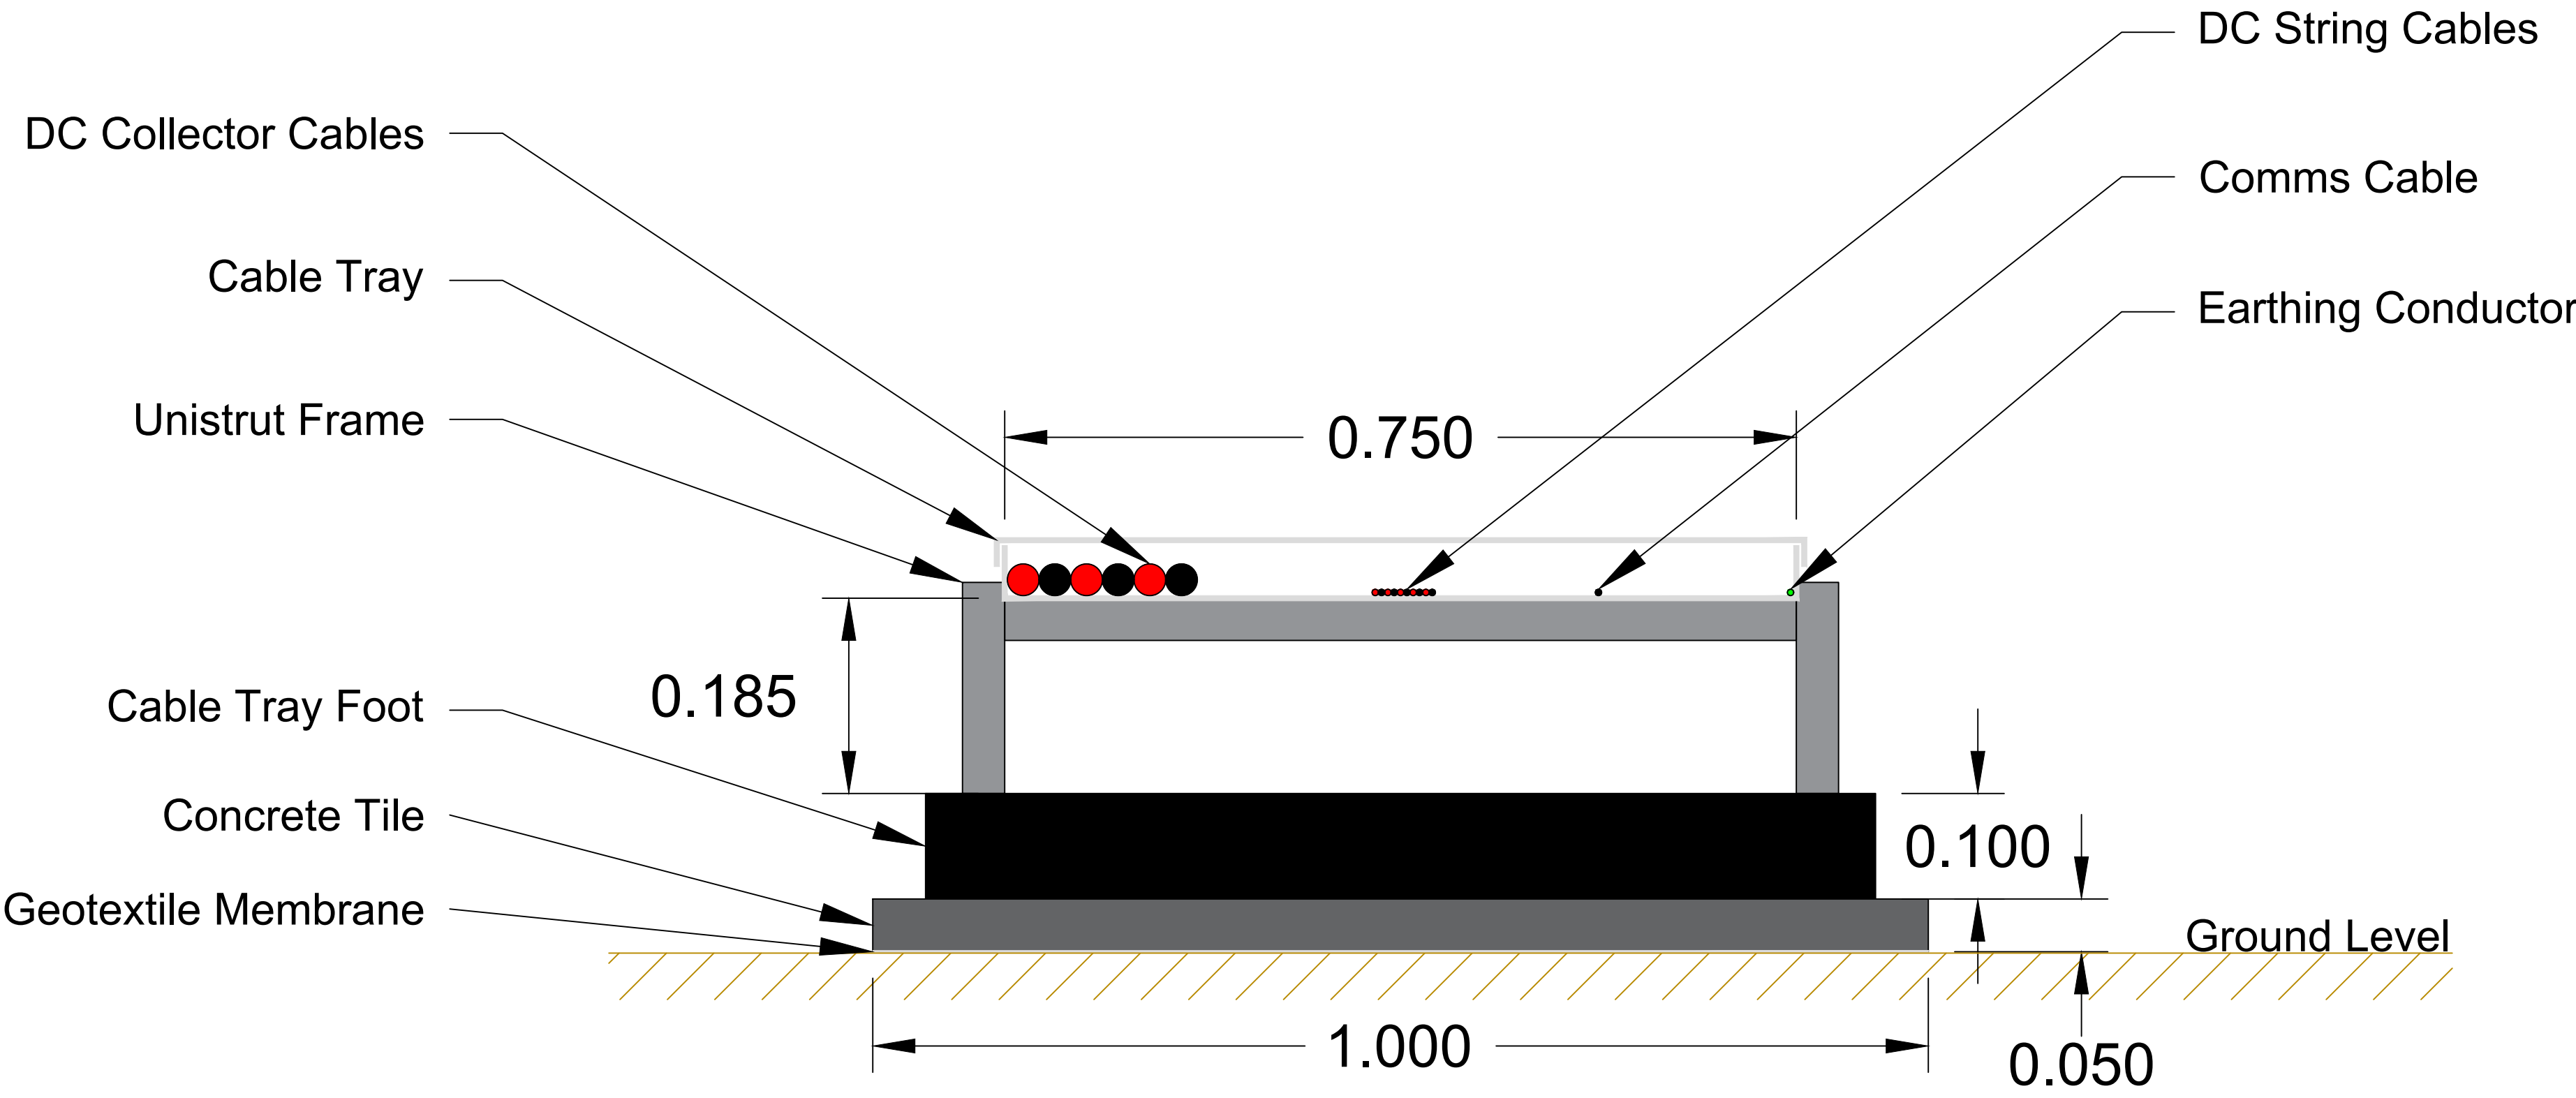

NOTES

1. All details are indicative only.
2. Dimensions are in metres unless stated otherwise.
3. -

LEGEND



DETAILS

TITLE	Typical Above Ground Cabling		
PROJECT	NG03 Wick Farm		
LOCATION	Near SN15 2LU		
DATE	Feb-26		
DWG NO.	NG03-0405	REVISION	01