



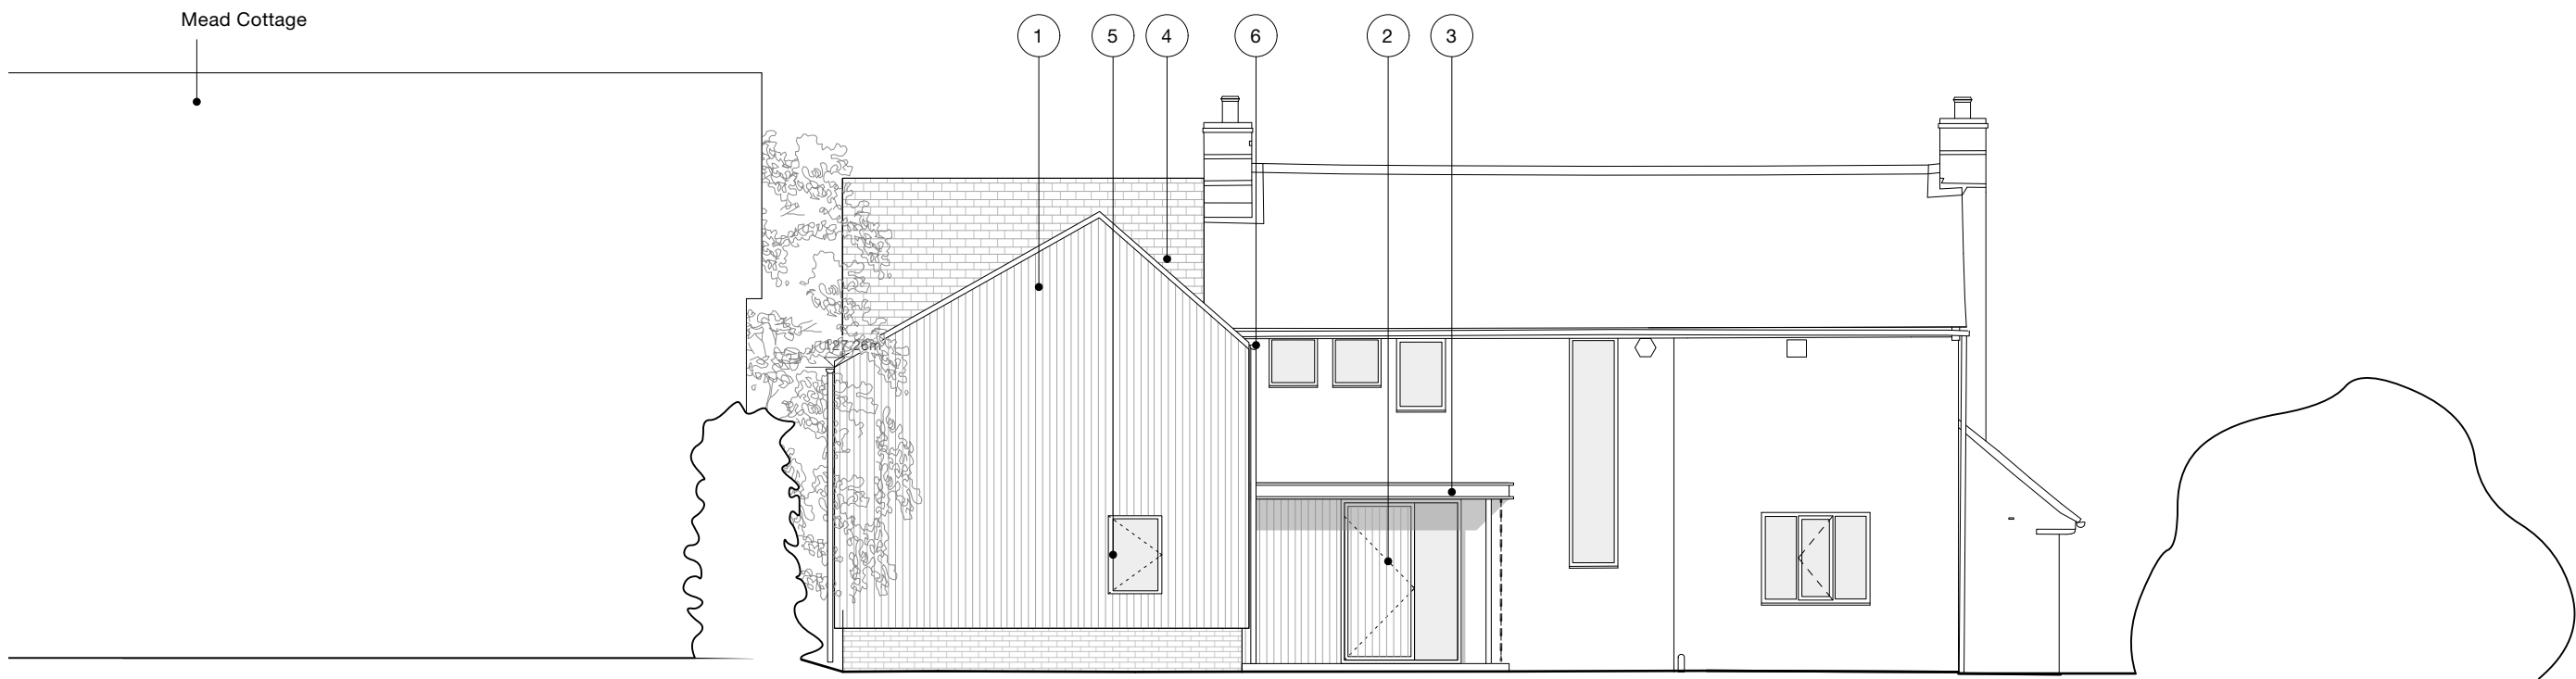

Material Key

1. Timber cladding
2. Timber entrance door
3. Exposed steel framed canopy
4. Slate roof tiles
5. Aluminium frame window
6. Aluminium rain water goods

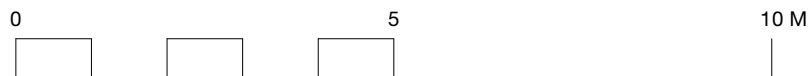

milton architects



Milton Architects Ltd
Old Stables Court The Parade
Marlborough Wiltshire SN8 1NE

Telephone 01672 514354
Email mail@miltonarchitects.co.uk

Project : Swandown
The Shute
Axford

Contents: PROPOSED - Elevation NORTH

Date : April 2026

Scale : 1:100 @ A3

Size : ISO A3

Drawing : **2516 / 3_203**