


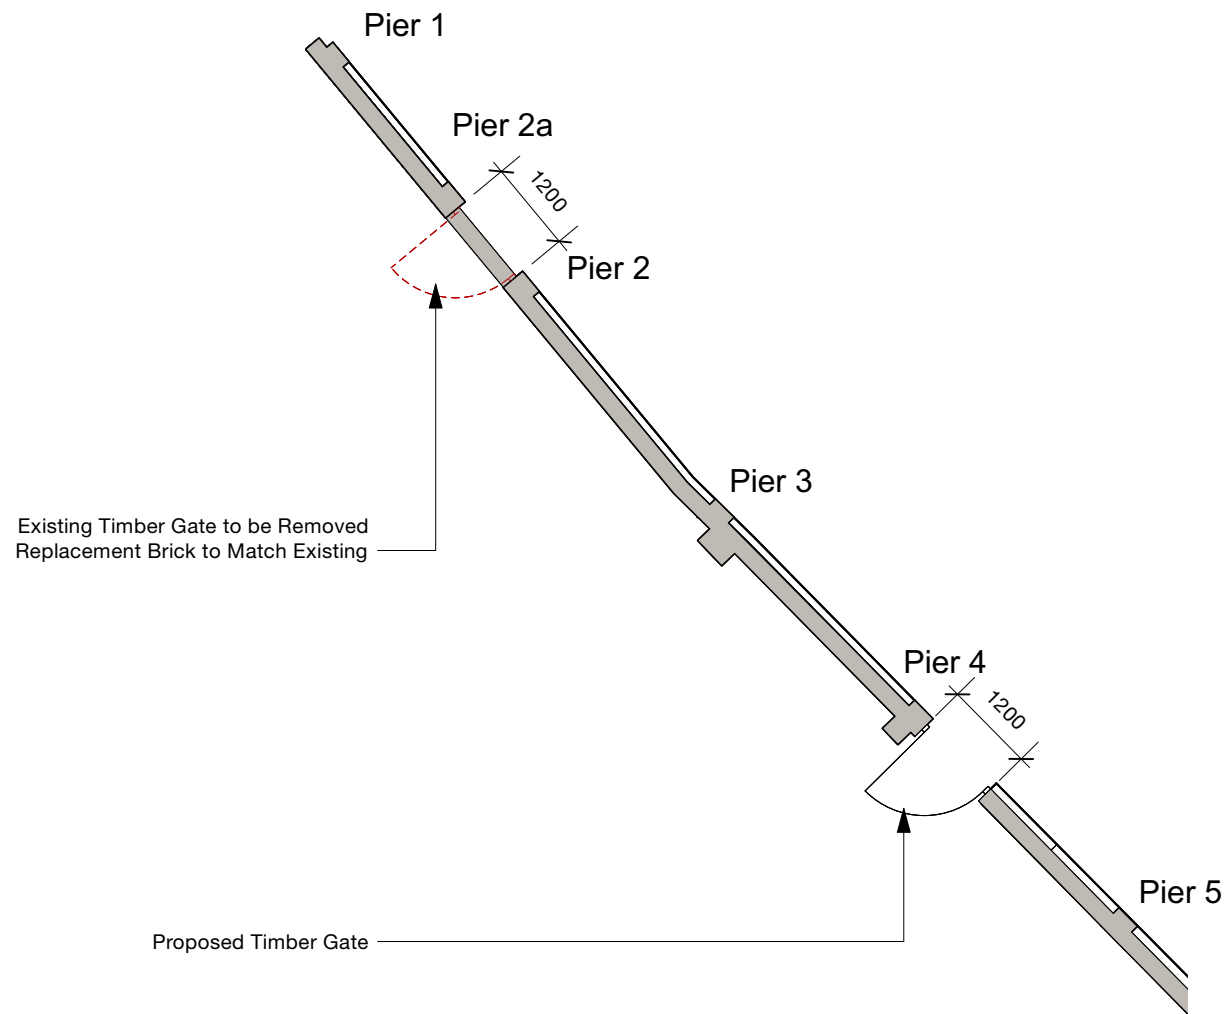
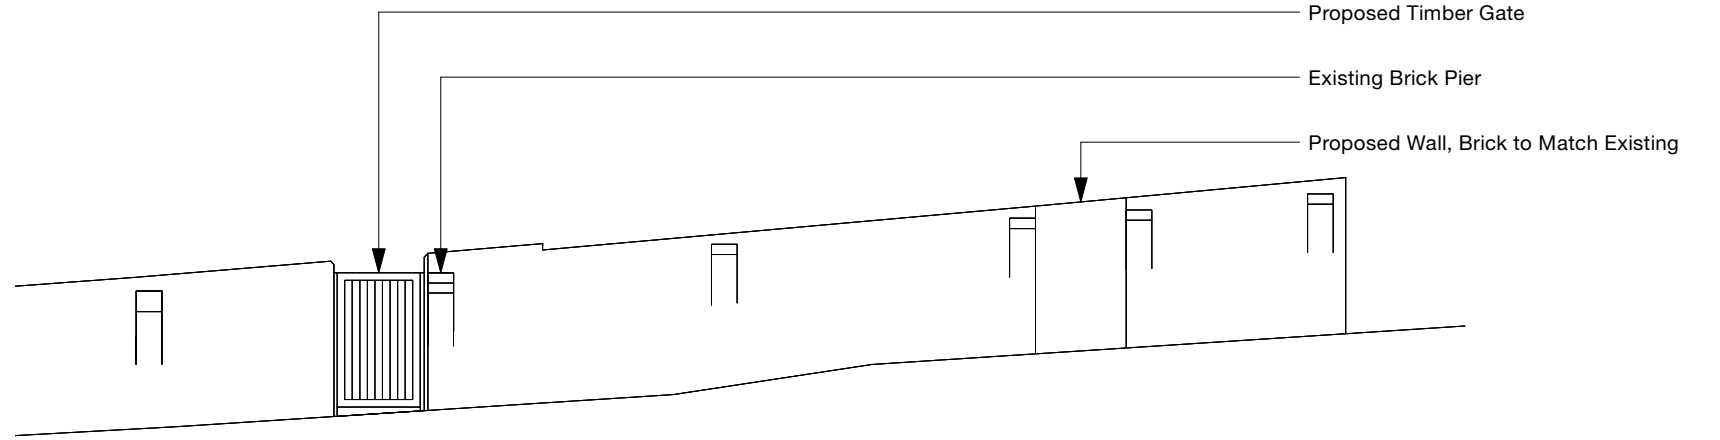


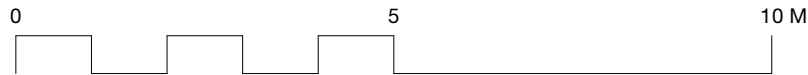

Proposed Plan - Gate & Opening
Scale: 1:100

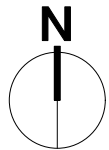

Proposed External Elevation - Gate & Opening
Scale: 1:100

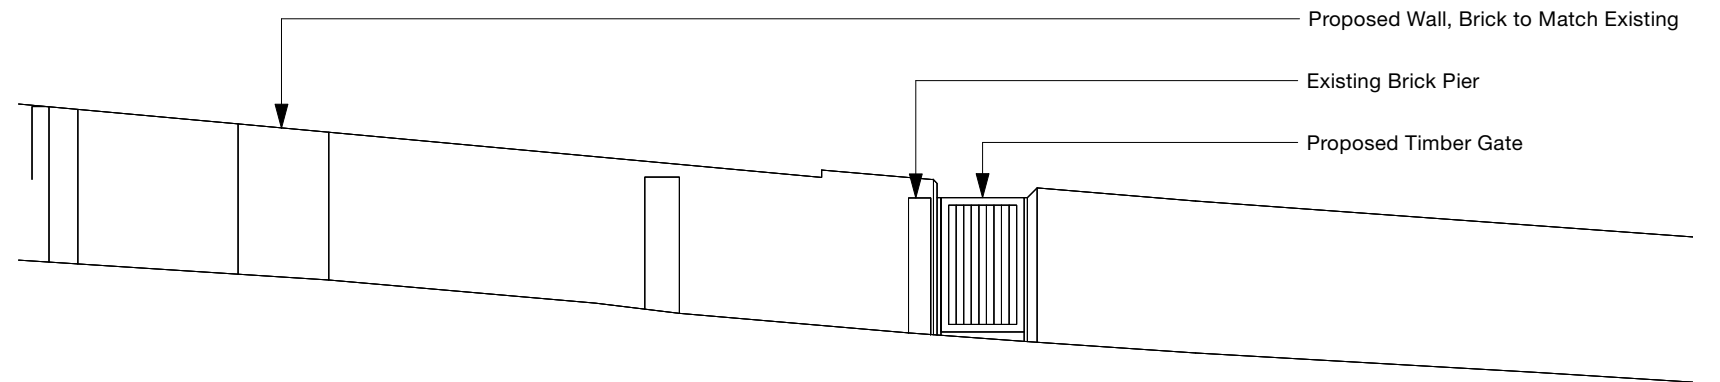

Proposed Internal Elevation - Gate & Opening
Scale: 1:100

milton architects



Milton Architects Ltd
Old Stables Court The Parade
Marlborough Wiltshire SN8 1NE

Telephone 01672 514354
Email mail@miltonarchitects.co.uk

Project : Land to Rear of Four Candles House
Chandlers Yard
Marlborough

Date : April 2026

Scale : 1:100

Size : ISO A3

Contents: PROPOSED - Plans & Elevations
Grade II Listed Wall

Drawing : **2519 / 3_010**

P1